


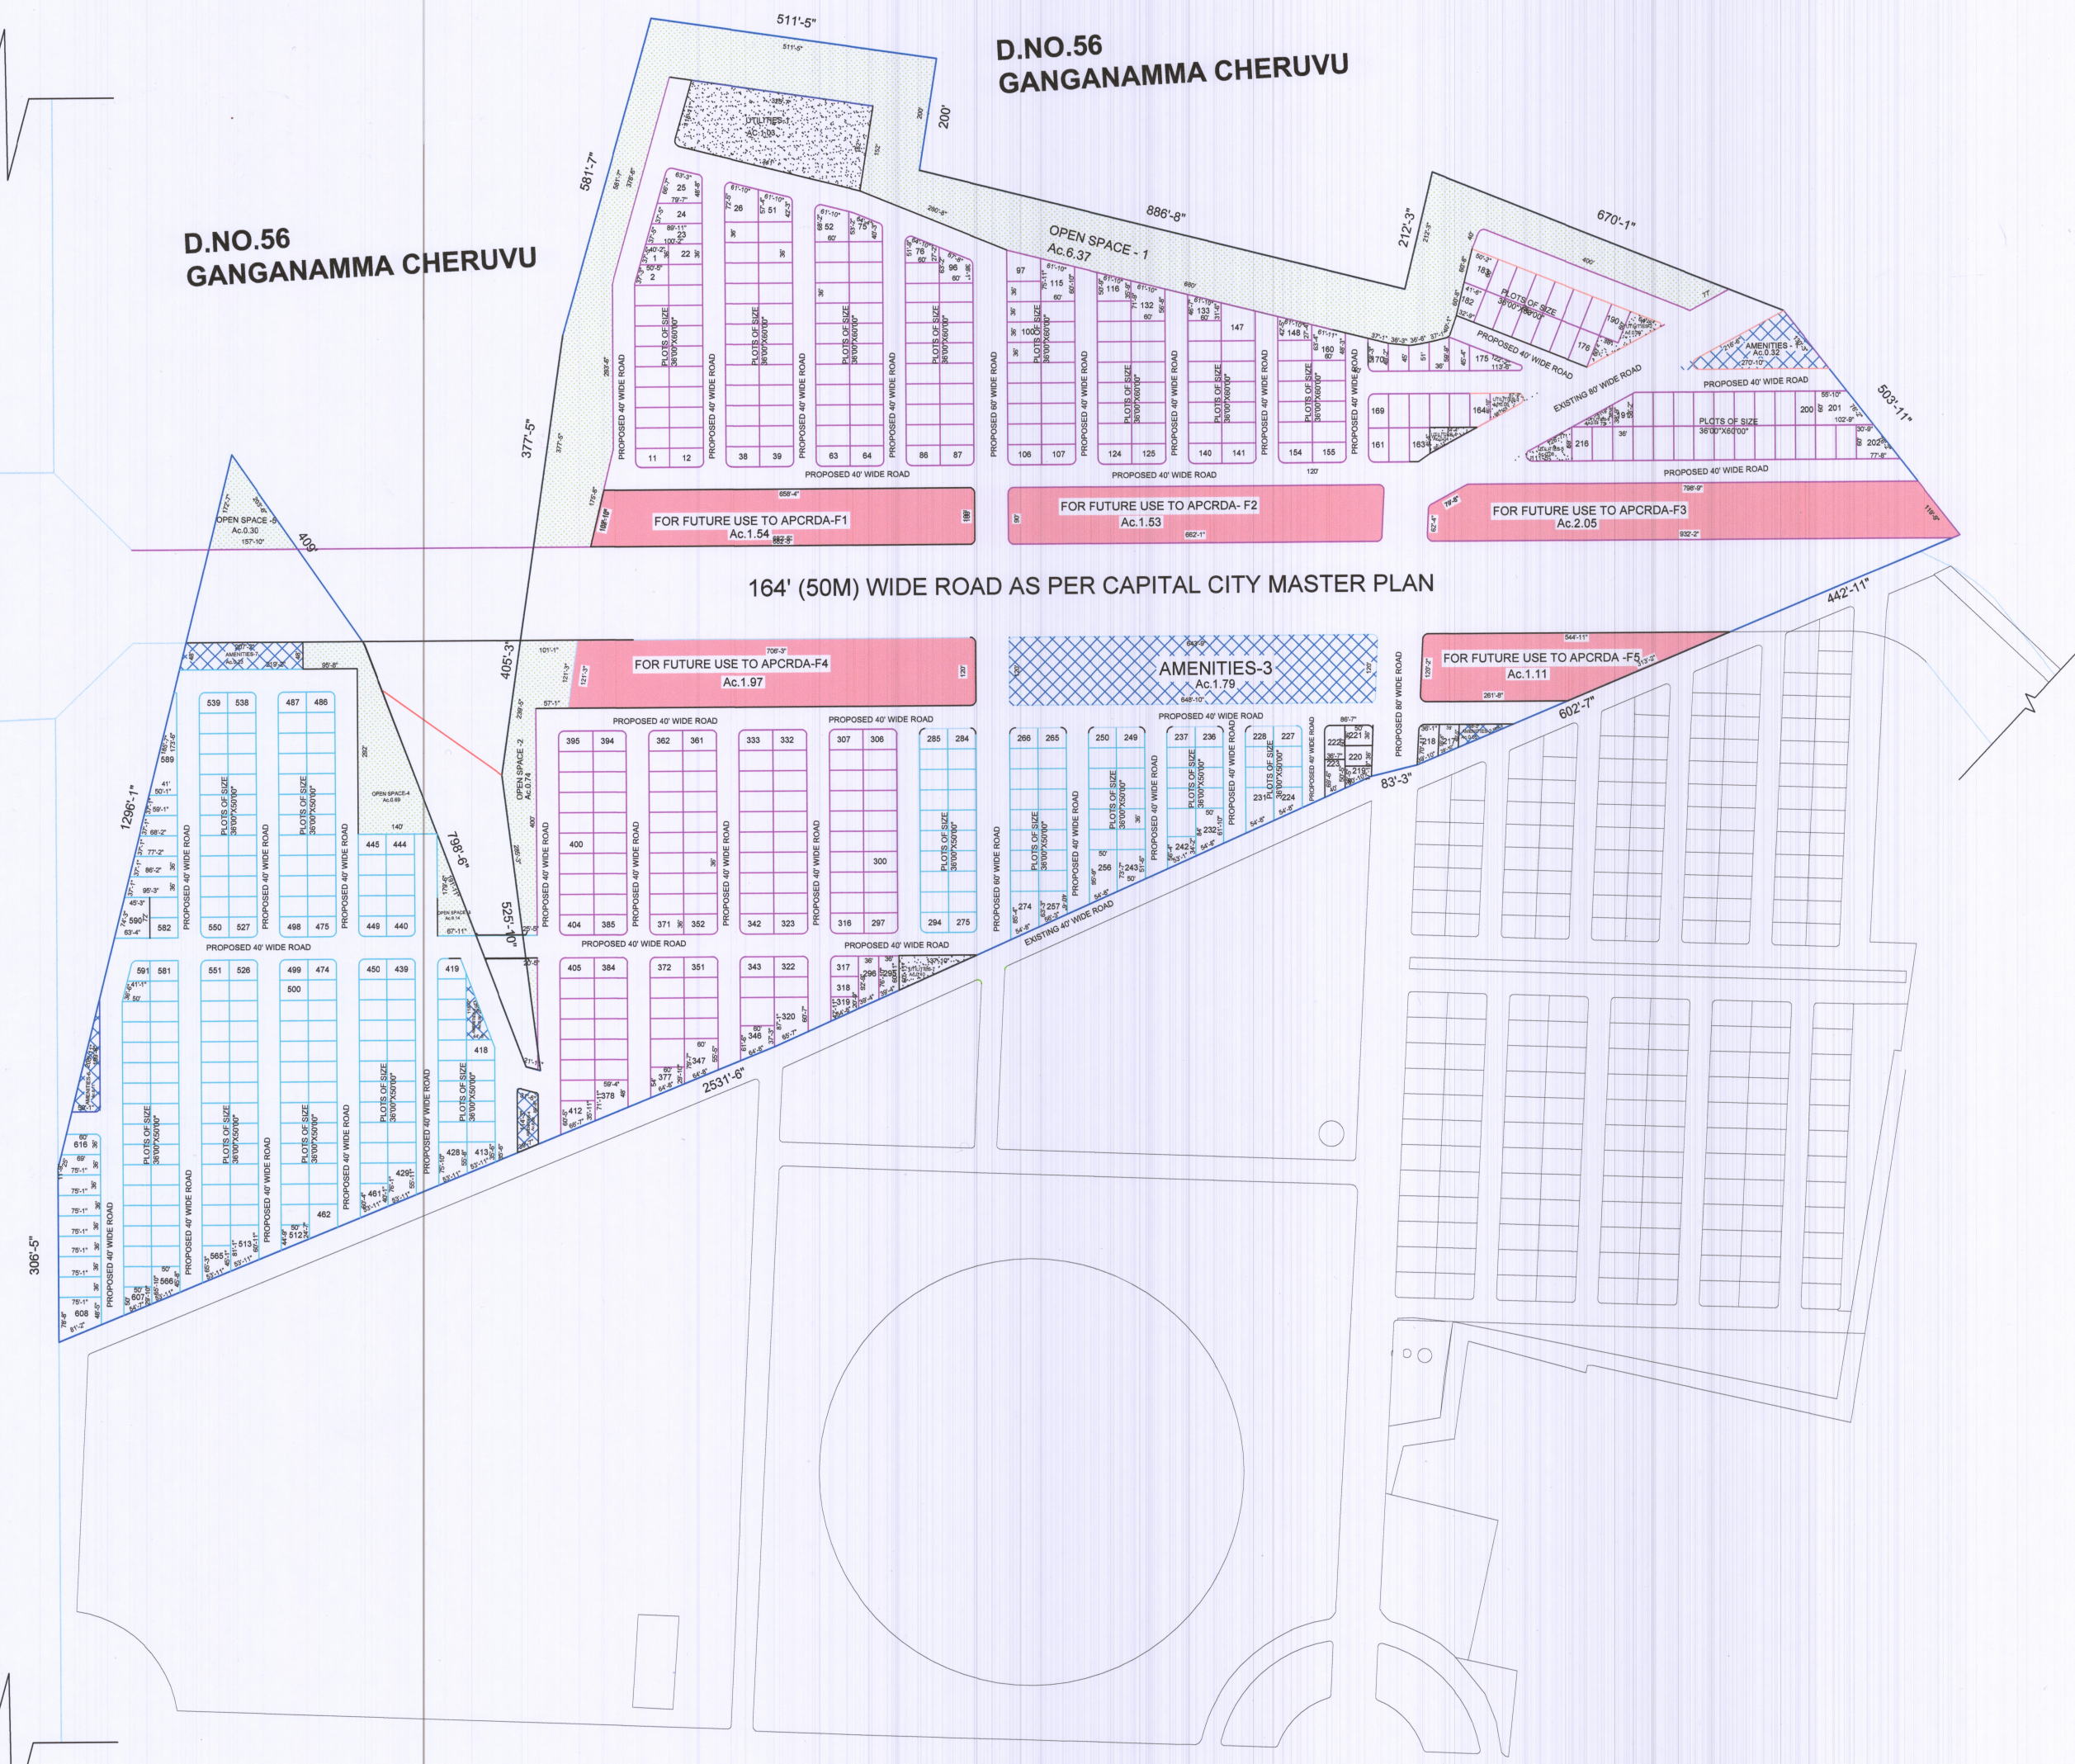

PLOT NUMBERS	AREA IN Sq.Feet	AREA IN Sq.Yds
1	36'00" x 45'02"	181.22
2	36'00" x 55'06"	222.22
03-22	36'00" x 60'00"	240.00
23	36'00" x 55'01"	380.11
24	36'00" x 64'09"	536.00
25	48'06" x 83'01"	448.00
26	64'10" x 80'00"	432.33
27-50	36'00" x 60'00"	240.00
51	49'09" x 60'00"	331.88
52	60'06" x 60'00"	404.44
53-74	36'00" x 60'00"	240.00
75	42'02" x 60'00"	280.89
76	36'05" x 60'00"	282.89
77-95	36'00" x 60'00"	240.00
96	60'08" x 60'00"	338.11
97	47'04" x 60'00"	316.22
98-114	36'00" x 60'00"	240.00
115	68'04" x 60'00"	455.78
116	43'03" x 60'00"	288.33
117-131	36'00" x 60'00"	240.00
132	64'01" x 60'00"	427.88
133	39'00" x 60'00"	260.33
134-146	36'00" x 60'00"	240.00
147	69'11" x 60'00"	399.89
148	34'10" x 60'00"	232.44
149-159	36'00" x 60'00"	240.00
160	55'10" x 60'00"	372.11
161-162	36'00" x 60'00"	240.00
163	33'06" x 60'00"	223.44
164	33'05" x 60'00"	223.22
165-169	36'00" x 60'00"	240.00
170	36'00" x 53'08"	214.78
171	36'00" x 47'01"	188.33
172	36'00" x 47'06"	190.44
173	36'00" x 55'01"	220.56
174	36'00" x 52'06"	210.11
175	56'09" x 45'04"	285.78
176-181	36'00" x 60'00"	240.00
182	37'01" x 60'00"	247.44
183	45'09" x 60'00"	305.44
184-190	36'00" x 60'00"	240.00
191	36'00" x 48'06"	193.89
192-200	36'00" x 60'00"	240.00
201	78'04" x 60'00"	528.78
202	54'02" x 60'00"	361.67
203-216	36'00" x 60'00"	240.00
217	36'01" x 47'11"	192.09
218	36'01" x 63'02"	253.25
219	27'10" x 47'02"	145.87
220	36'06" x 47'02"	191.28
221	36'00" x 48'04"	197.32
222	36'00" x 60'00"	243.77
223	36'00" x 58'05"	237.53
224	47'04" x 50'00"	282.74
225-230	36'00" x 60'00"	200.00
231	69'05" x 50'00"	385.57
232	72'11" x 50'00"	405.13
233-241	36'00" x 60'00"	200.00
242	45'03" x 60'00"	251.32
243	62'06" x 60'00"	347.5
244-255	36'00" x 60'00"	200.00
256	84'06" x 60'00"	470.4
257	62'02" x 50'00"	289.91
258-273	36'00" x 50'00"	200.00
274	74'04" x 50'00"	412.75
275-294	36'00" x 50'00"	200.00
295	36'00" x 68'11"	275.59
296	36'00" x 84'10"	339.27
297-316	36'00" x 60'00"	240.00
317-318	36'00" x 50'00"	200.00
319	31'10" x 50'00"	176.85
320	72'06" x 60'00"	483.68
321-344	36'00" x 60'00"	240.00
345	49'10" x 60'00"	331.97
346	48'04" x 60'00"	322.18
347	67'09" x 60'00"	450.14
348-375	36'00" x 60'00"	240.00
376	49'10" x 60'00"	331.97
377	41'11" x 60'00"	279.60
378	59'09" x 60'00"	398.53
379-411	36'00" x 60'00"	240.00
412	46'09" x 60'00"	324.99
413	46'00" x 60'00"	253.10
414-417	36'00" x 60'00"	200.00
418	36'03" x 60'00"	196.87
419	33'06" x 60'00"	198.00
420-427	36'00" x 60'00"	200.00
428	65'09" x 60'00"	385.16
429	68'00" x 60'00"	386.87
430-460	36'00" x 60'00"	200.00
461	50'02" x 60'00"	278.93
462	50'06" x 60'00"	280.64
463-511	36'00" x 60'00"	200.00
512	34'09" x 60'00"	192.70
513	71'00" x 60'00"	200.00
514-564	36'00" x 60'00"	200.00
565	55'02" x 60'00"	306.47
566	56'00" x 60'00"	311.19
567-583	36'00" x 60'00"	200.00
584	36'00" x 60'00"	362.85
585	36'00" x 81'09"	328.73
586	36'00" x 72'08"	290.60
587	36'00" x 63'09"	254.57
588	36'00" x 54'07"	218.34
589	27'08" x 18'00"	549.72
590	72'00" x 64'03"	434.10
591	36'00" x 36'08"	148.43
592	36'00" x 45'07"	192.26
593-606	36'00" x 60'00"	200.00
607	36'00" x 55'06"	220.84
608	63'10" x 75'01"	632.05
609-614	36'00" x 75'01"	300.37
615	36'00" x 73'00"	282.19
616	36'00" x 64'06"	297.89

TLP.NO. 03/2022/MIG/G

(This Revises TLP.No.01/2022/MIG/G)

C.No.19023(31)/01/2022/GTR

Ref.Lr.No.MAU61-DP0AMRV(OTH)/29/2021 Dt: 07-01-2022 of the Commissioner APCRDA; Vijayawada.

JAGANANNA SMART TOWNSHIP -AMARAVATI

Proposed MIG Layout/ Jagananna Smart TownShip in D.No's. 57/A,B,C,D; 58/A,B,C,D; 59/1,2; 60/2,3; 61/A,B; 62/B,C,D; 63,74/1(P), 75/A,B,C,D; 76,77,78/1A,1B(P),1C(P),2A(P),2B; and 86(P) of Nowluru Village, Mangalagiri Mandal, Guntur Dt.

REFERENCE :-

Boundary of Layout

Existing Roads

Proposed Roads

OPEN SPACE

UTILITIES

AMENITIES

Future Use to APCRDA

LAND UTILISATION DETAILS

Land Use	Area in Acres	%
TOTAL SITE AREA	80.46	100
MIG Plotted Area	29.75	36.98
Amenties	2.65	3.29
Future Use	8.20	10.19
Utilities Area	1.42	1.76
Open Space Area	8.24	10.24
Roads Area	30.20	37.54

SL.NO.	PLOT SIZE IN FEET	AREA IN SQ.YDS.	NO. OF PLOTS
1	36'X50'	200	239
2	36'X60'	240	289
3	OTHER SIZES	-----	88
	TOTAL		616



SCALE: 1":198'0"

Ramreddy K. S. J. 2022
DIRECTOR OF TOWN AND COUNTRY PLANNING
GOVT. OF A.P., MANGALAGIRI.

CW
DEPUTY DIRECTOR

ADDITIONAL DIRECTOR

A. Premchand
ARCHITECTURAL DRAUGHTSMAN

Assistant Director