

Ananthavaram

Proposed Village Integration Network



Note: The proposed road widths, lengths, and alignments are indicative and subject to modification as deemed necessary based on Infrastructure/ Traffic/ Planning/ Engineering requirements and other relevant considerations.

Legend:


- █

 New Proposed Street from Non Private Land/ Vacant Land
- █

 New Proposed Bund road / Lake road
- █

 New Proposed NMT bridge
- Primary connections to trunk network
- Connect existing road to LPS
- Connect proposed roads to LPS (T Junction Left in-Left out)
- Connect proposed roads to Arterial / Sub Arterial roads (T Junction Left in-Left out)
- Ingress/ Egress to Village from Trunk Roads
- Dead End (only pedestrian and bicycle entry permitted)
- Dead end
- Residential Vacant
- Commercial Vacant
- C

 Proposed Connections


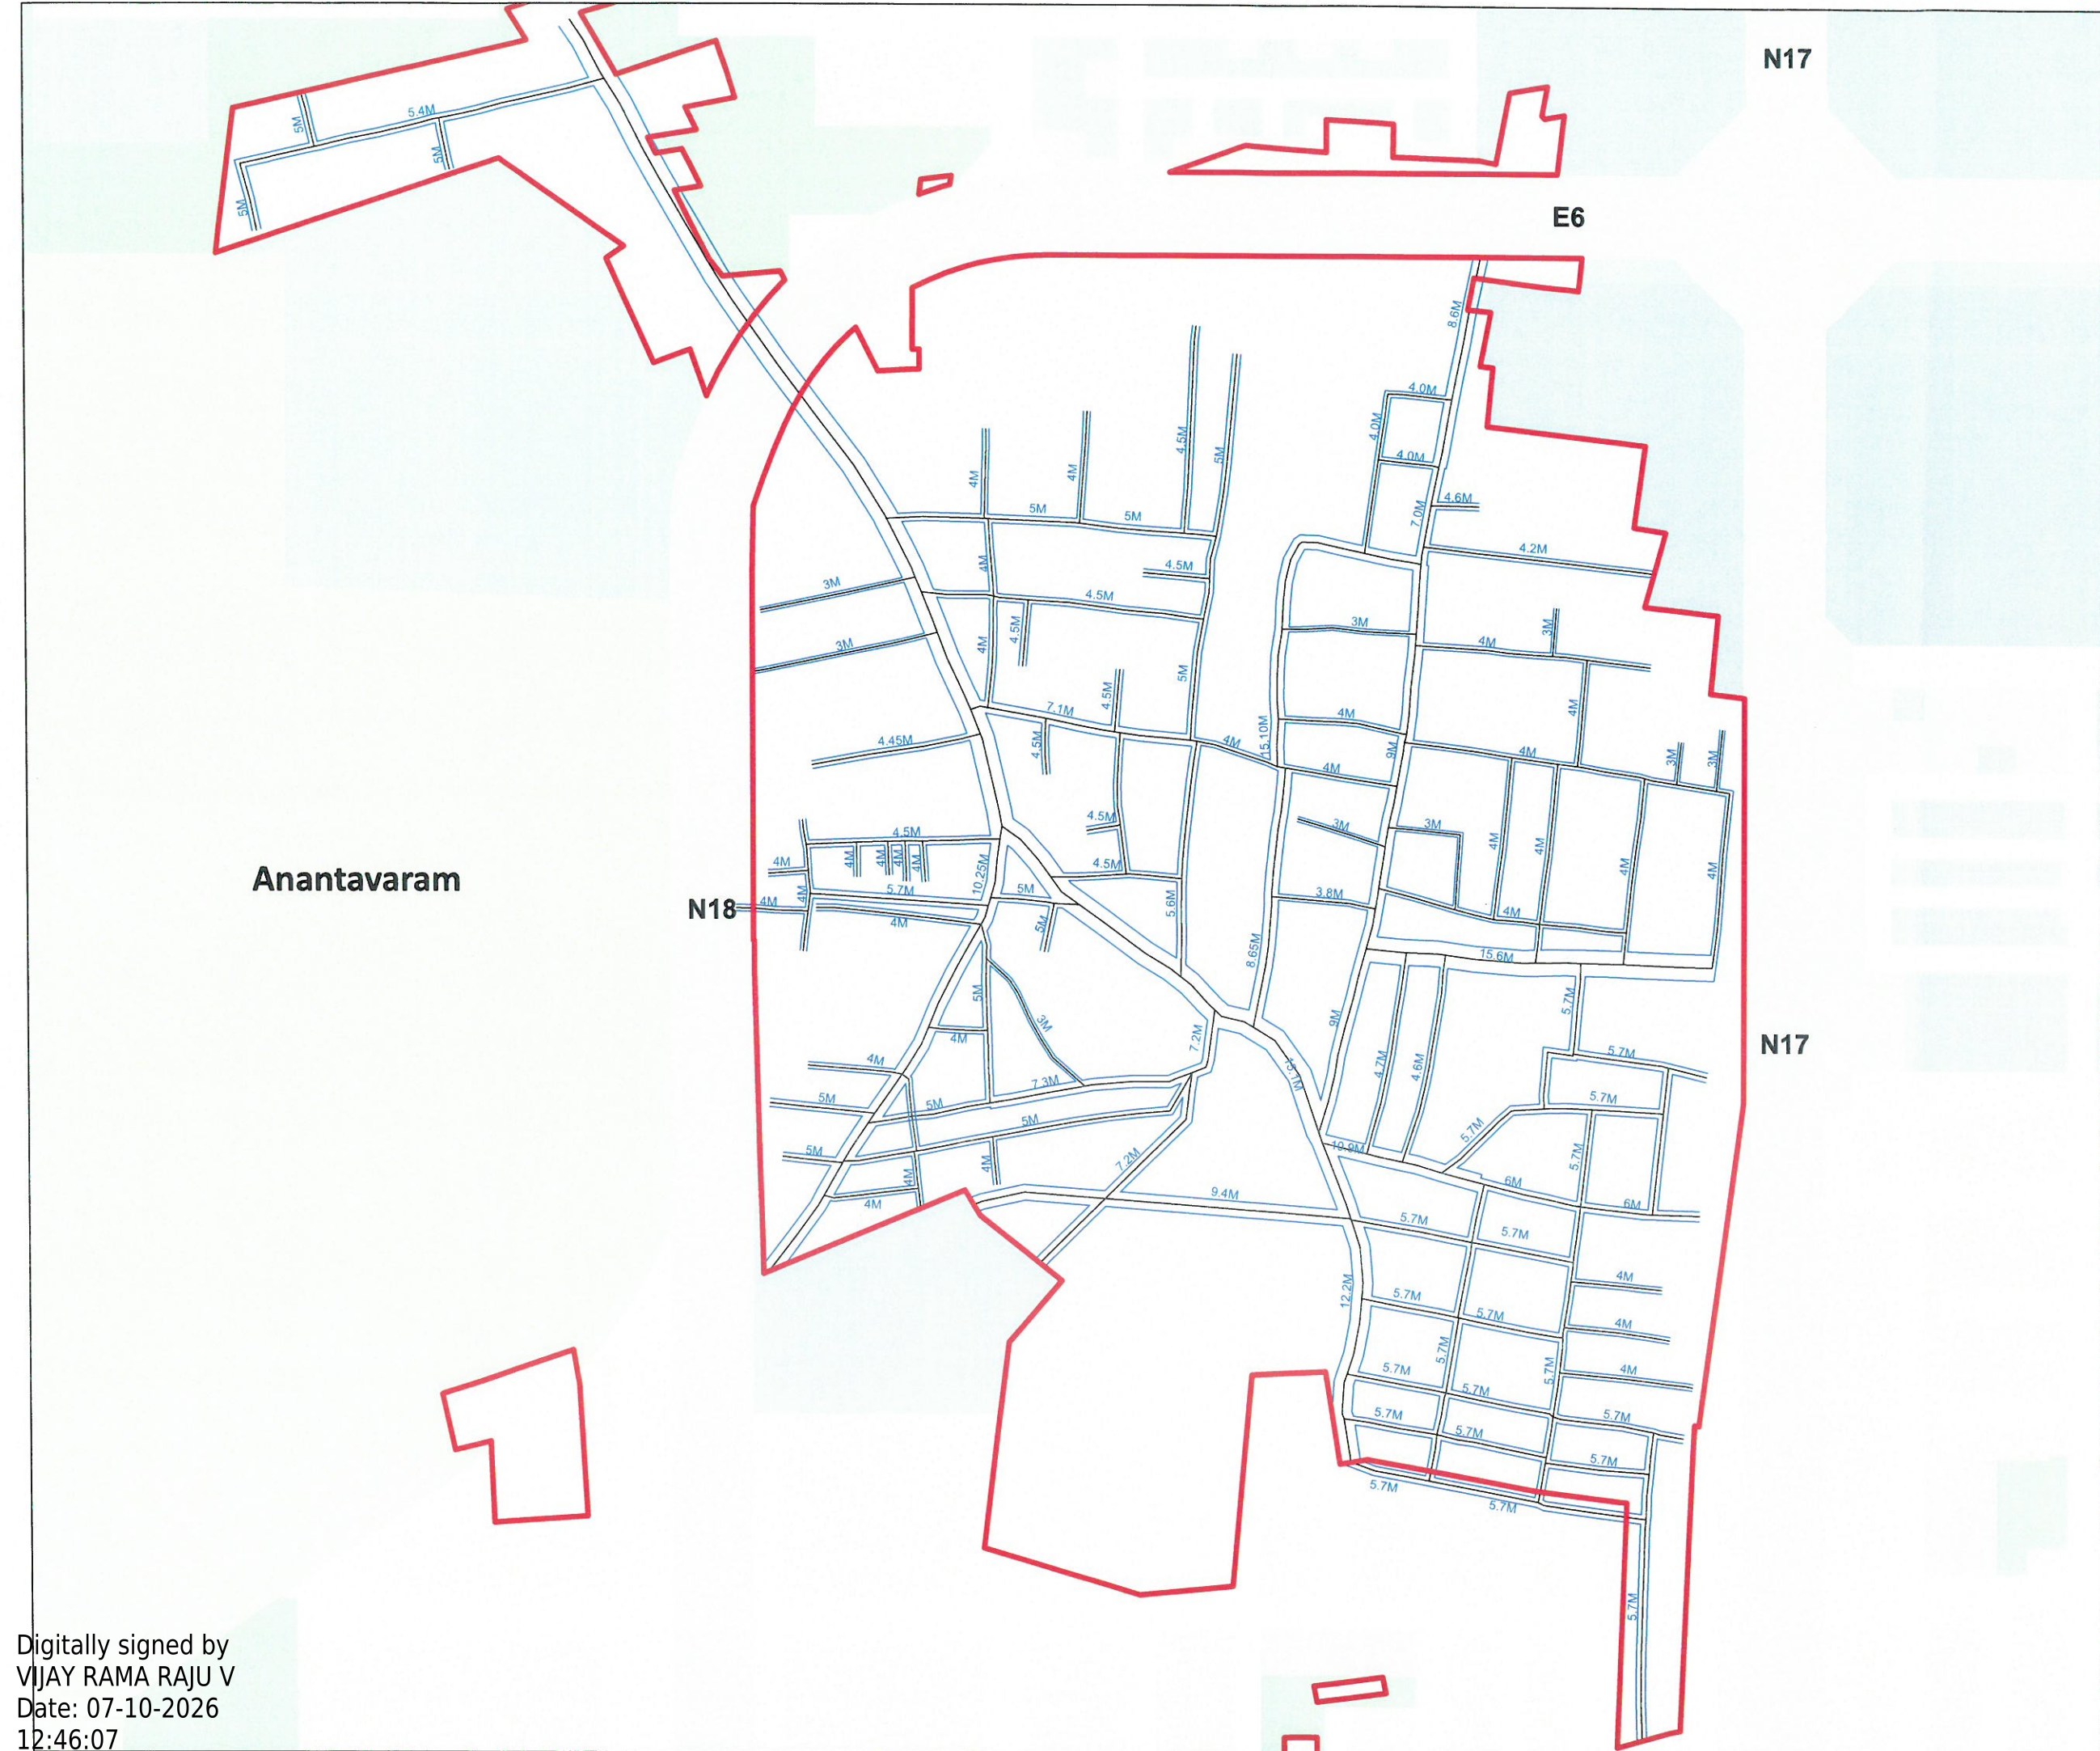


Circulation Pattern
of Ananthavaram Village

Legend

- Existing Road
- CapitalCity Roads
- R1 Boundary
- Village Boundary

Note:
1.Circulation Patterns will be in force till the revision of Master Plan area/ Area development plan.
2.Apartments-allowed to sites having 12 m wide existing road.
3.If any Passage/Road is arise other than the indicated in plan, the existing width may be confirmed.

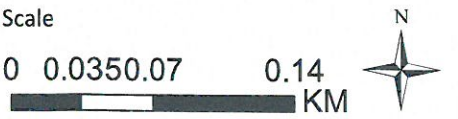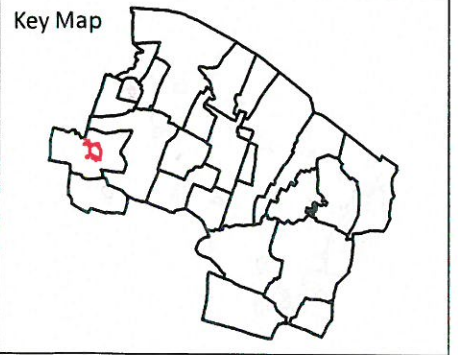

Sharif WPRS

BI

TPO/TPS/ZAD

ZDD

T. Preethi Lakshmi

GIS SPECIALIST

ZJD

Director

APCRDA

Andhra Pradesh Capital Region Development Authority