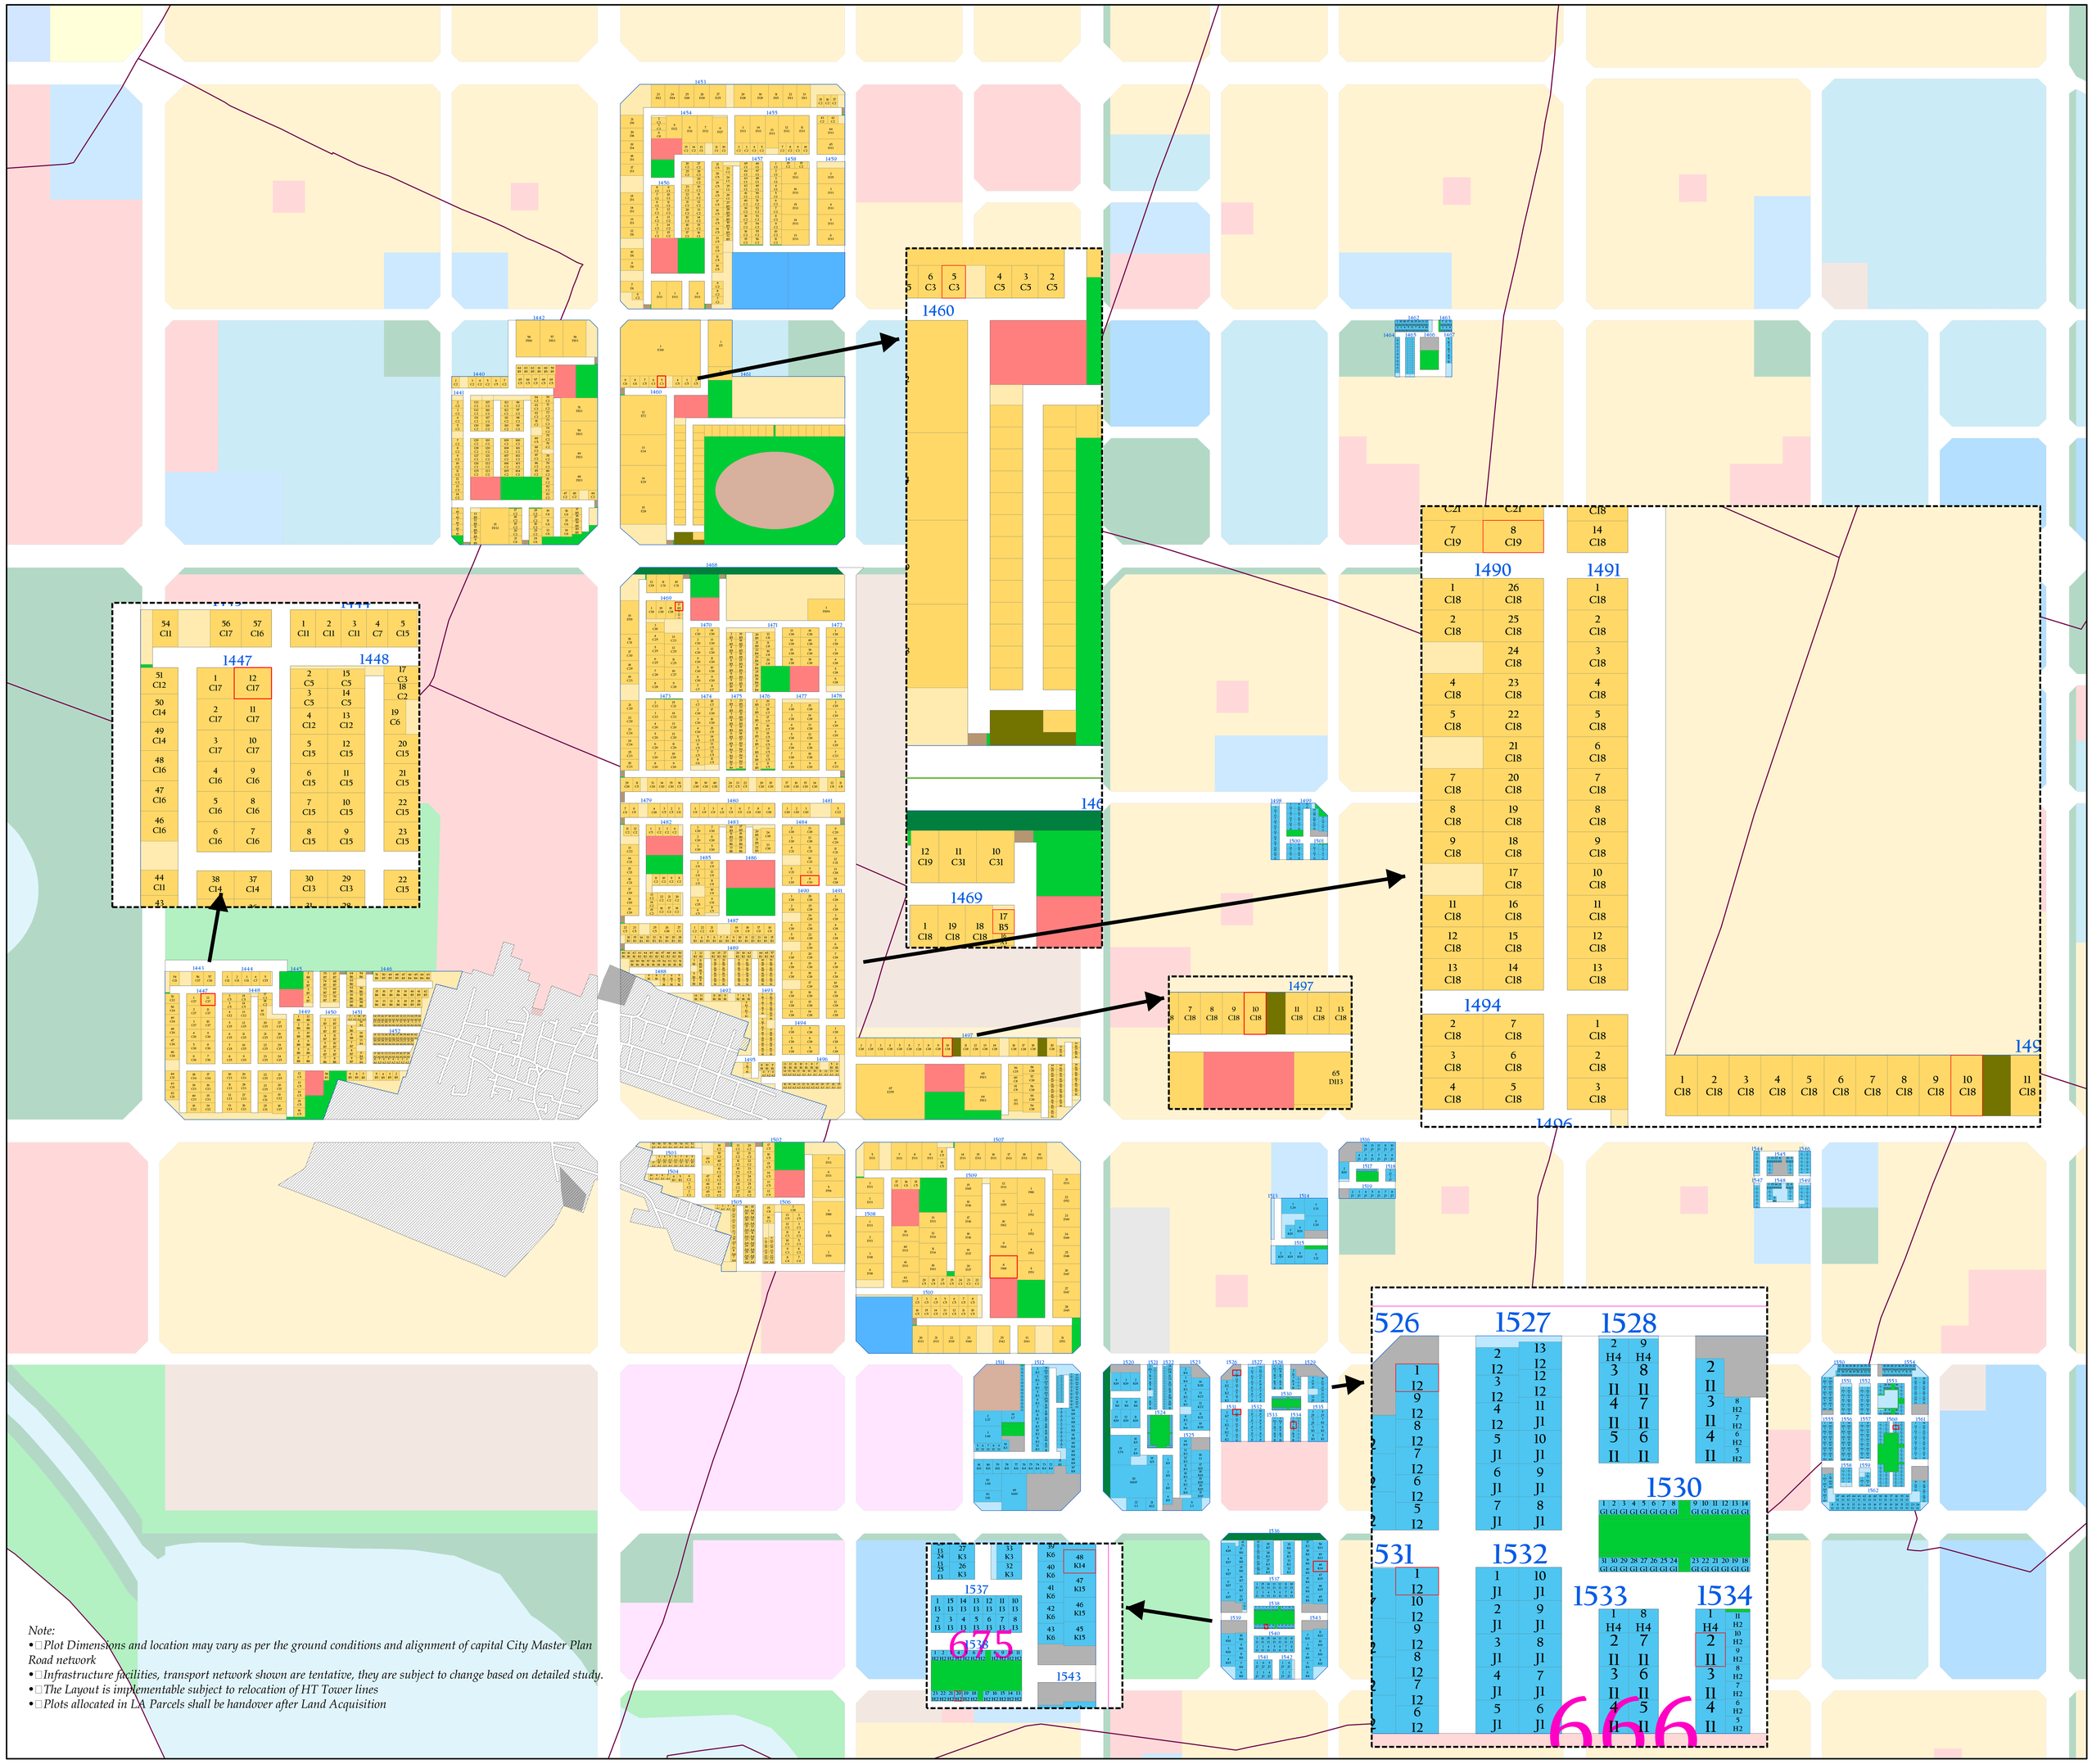

Note:

- *Plot Dimensions and location may vary as per the ground conditions and alignment of capital City Master Plan Road network*
- *Infrastructure facilities, transport network shown are tentative, they are subject to change based on detailed study.*
- *The Layout is implementable subject to relocation of HT Tower lines*
- *Plots allocated in LA Parcels shall be handover after Land Acquisition*

Legend

- Village Site
- Village Boundary
- Township
- Sector
- Colony
- Block
- SLOI
- CRDA Convenient Shop

Residential

- R3 - Residential Returnable
- Residential Vacant

Commercial

- C3 - Neighbourhood Centre
- Commercial Returnable
- Commercial Vacant

Open Spaces

- P1 - Passive Greens
- P2 - Active Greens
- P3 - Waterbodies

Infrastructure

- U1 - Utilities
- U2 - Road

Institutional

- S2 - Educational
- S3 - Special Site

- Plots Added/ Revised

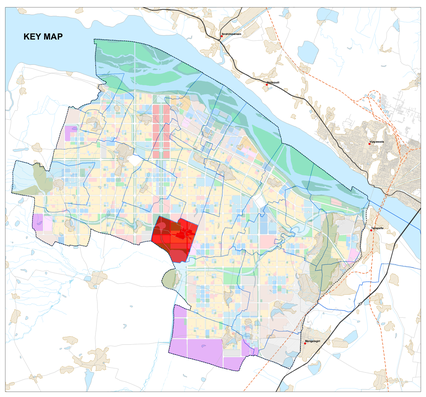

INAVOLU FINAL LPS LAYOUT - Revision II

SCALE : 0 0.125 0.25 0.5 0.75 Kilometers

N W E S

Annapurna Gogineni GIS & Remote Sensing Asst.	P. J. Chandrasekhar GIS Data Manager	Jubin Cheeran Roy Zonal Assistant Director	Ch.V.S.N. Kumar Asst. Director, S&LR
G. Nageswara Rao Senior Planner	R. RamaKrishna Rao Director, Planning	N Yesu Ratnam Competent Authority	Dr.Sreedhar Cherukuri,IAS., Commissioner

GOVERNMENT OF ANDHRA PRADESH

सत्यमेव जयते

ANDHRA PRADESH CAPITAL REGION DEVELOPMENT AUTHORITY