




Note: The proposed road widths, lengths, and alignments are indicative and subject to modification as deemed necessary based on Infrastructure/ Traffic/ Planning/ Engineering requirements and other relevant considerations.

Legend:

- | | | |
|--|---|--|
| | Connect existing road to LPS | |
| | Connect proposed roads to LPS (T Junction Left in-Left out) | |
| | Connect proposed roads to Arterial / Sub Arterial roads (T Junction Left in-Left out) | |
| | Ingress/ Egress to Village from Trunk Roads | |
| | | |

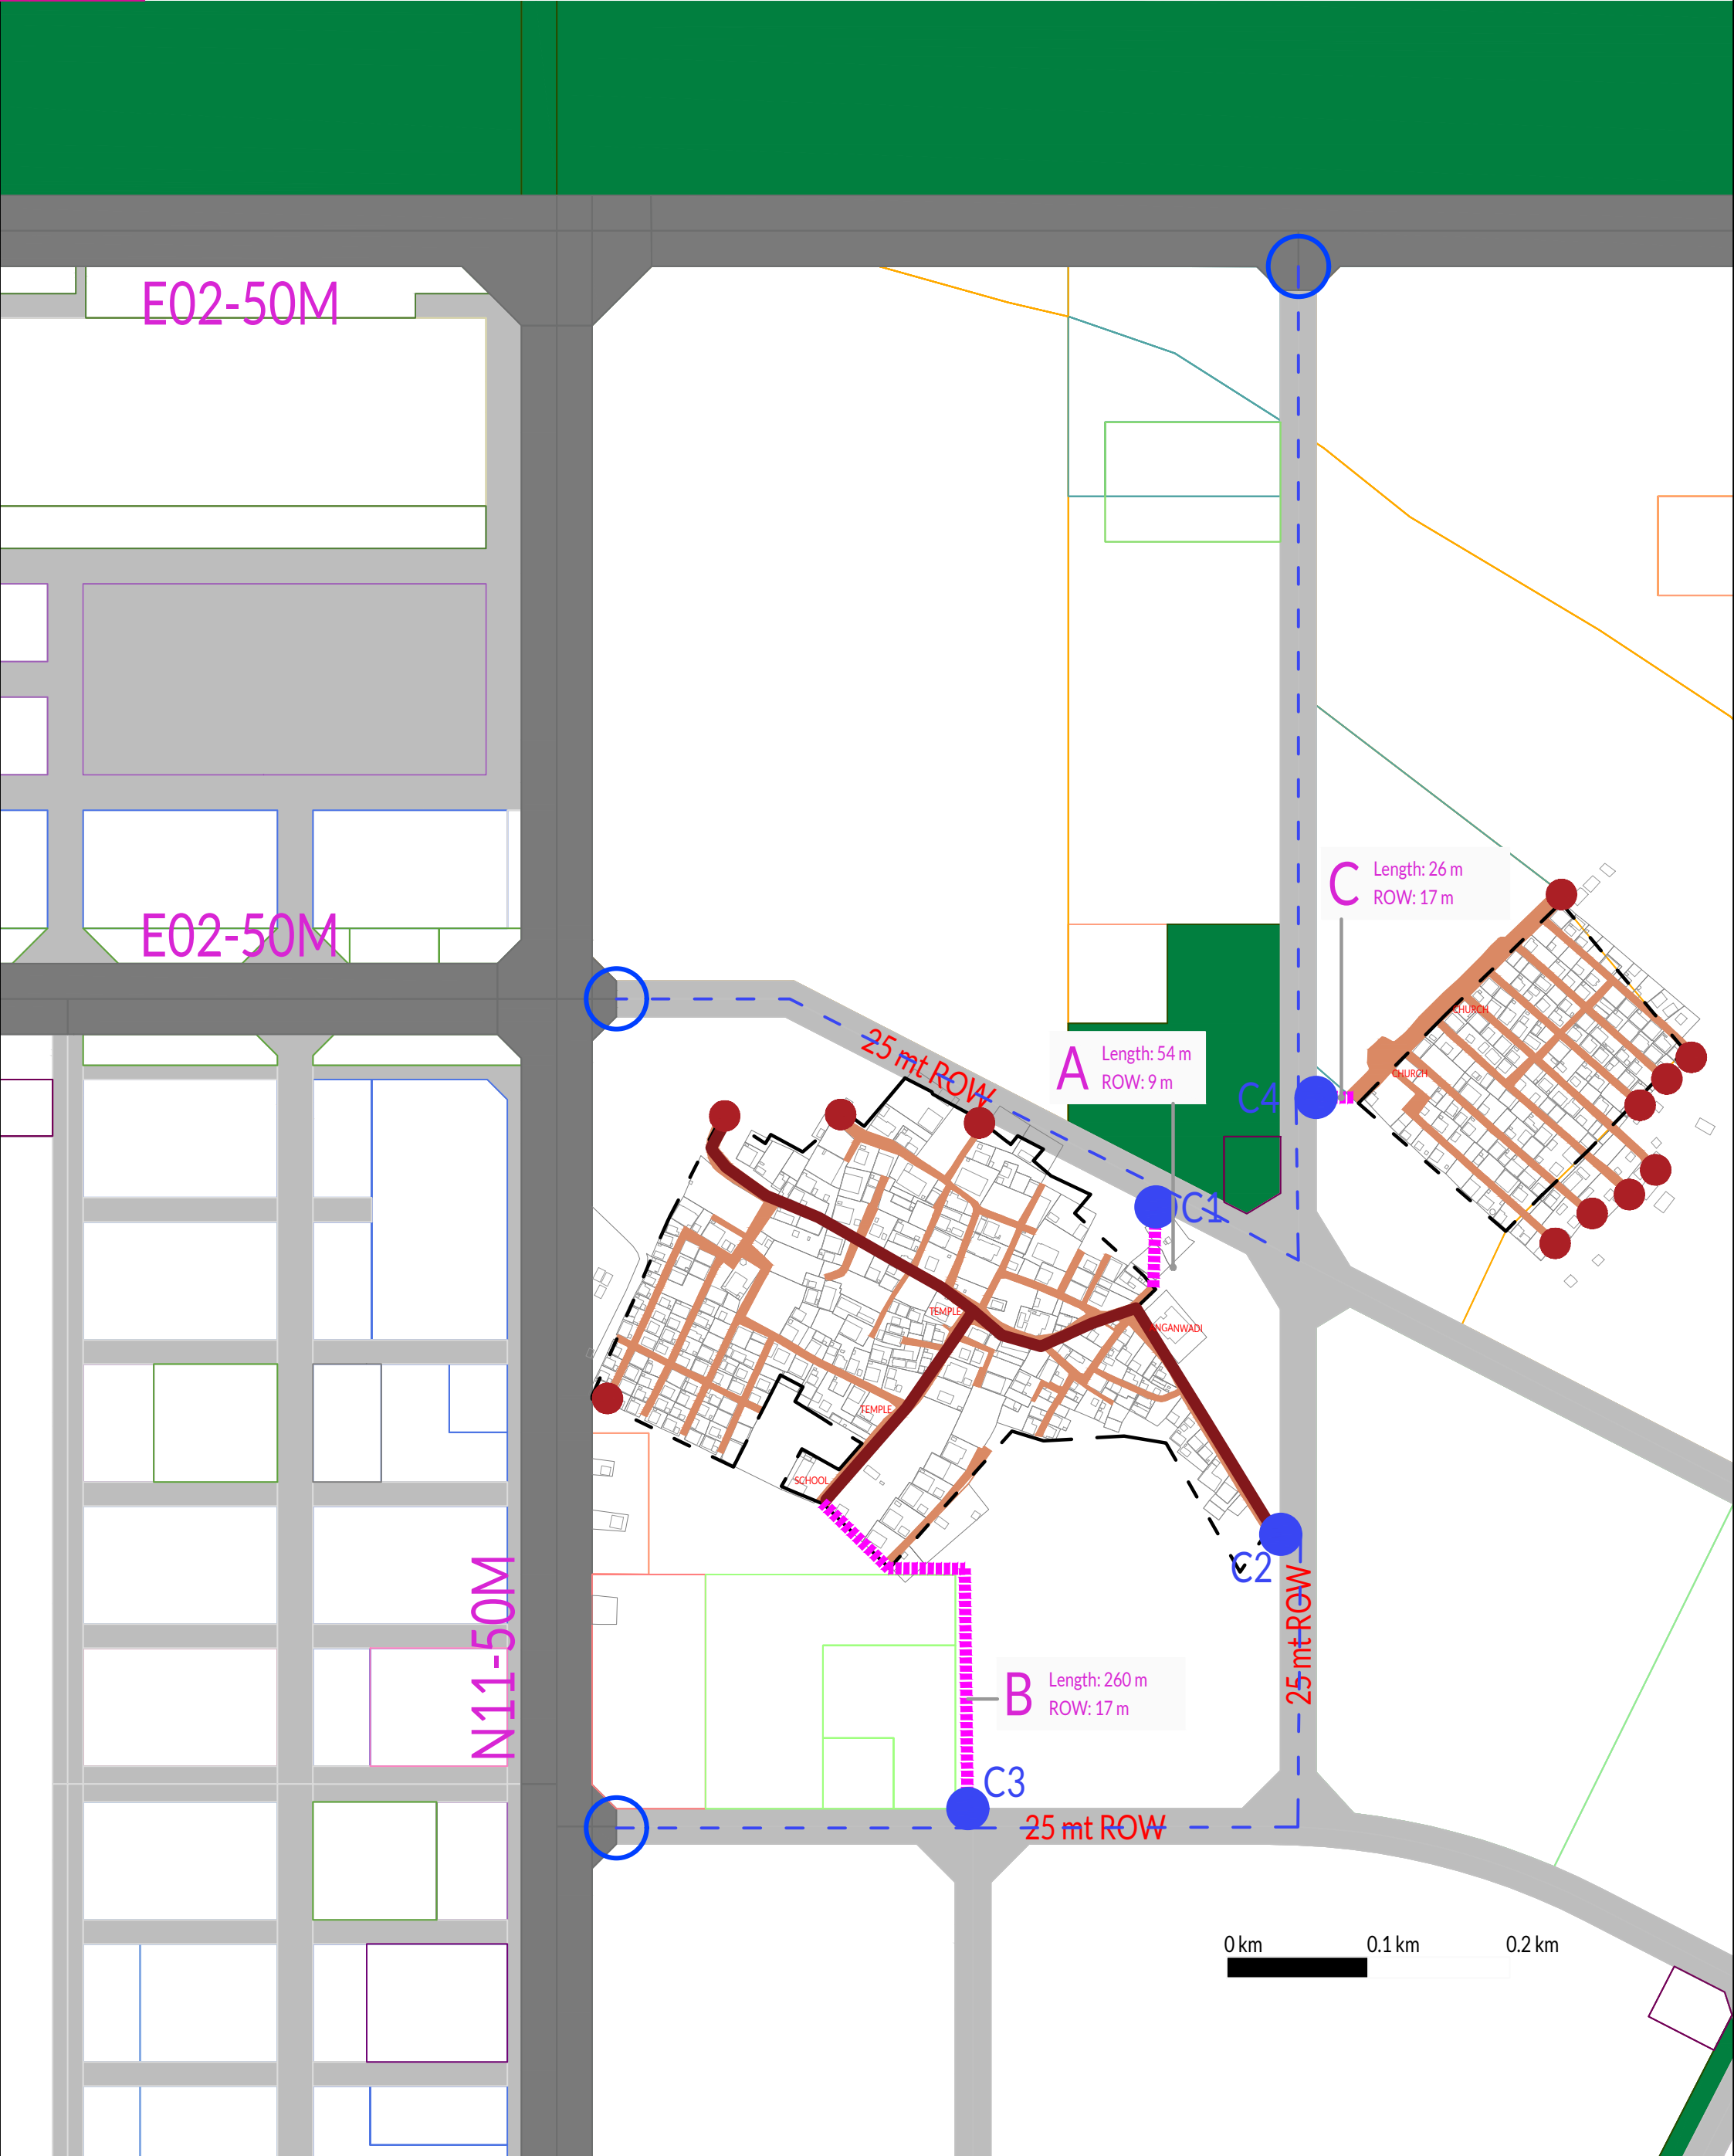

Circulation Pattern of Lingayapalem Village

Legend

Existing Road

Capital City Roads

R1 Boundary

Village Boundary

Note:
1.Circulation Patterns will be in force till the revision of Master Plan area/ Area development plan.
2.Apartments-allowed to sites having 12 m wide existing road.
3.If any Passage/Road is arise other than the indicated in plan, the existing width may be confirmed.

Key Map

Scale
0 0.0226.045 0.09
KM

WPRS

BI

TPO/TPS/ZAD


ZDD


GIS SPECIALIST

ZID

Director

APCRDA
Andhra Pradesh Capital Region Development Authority

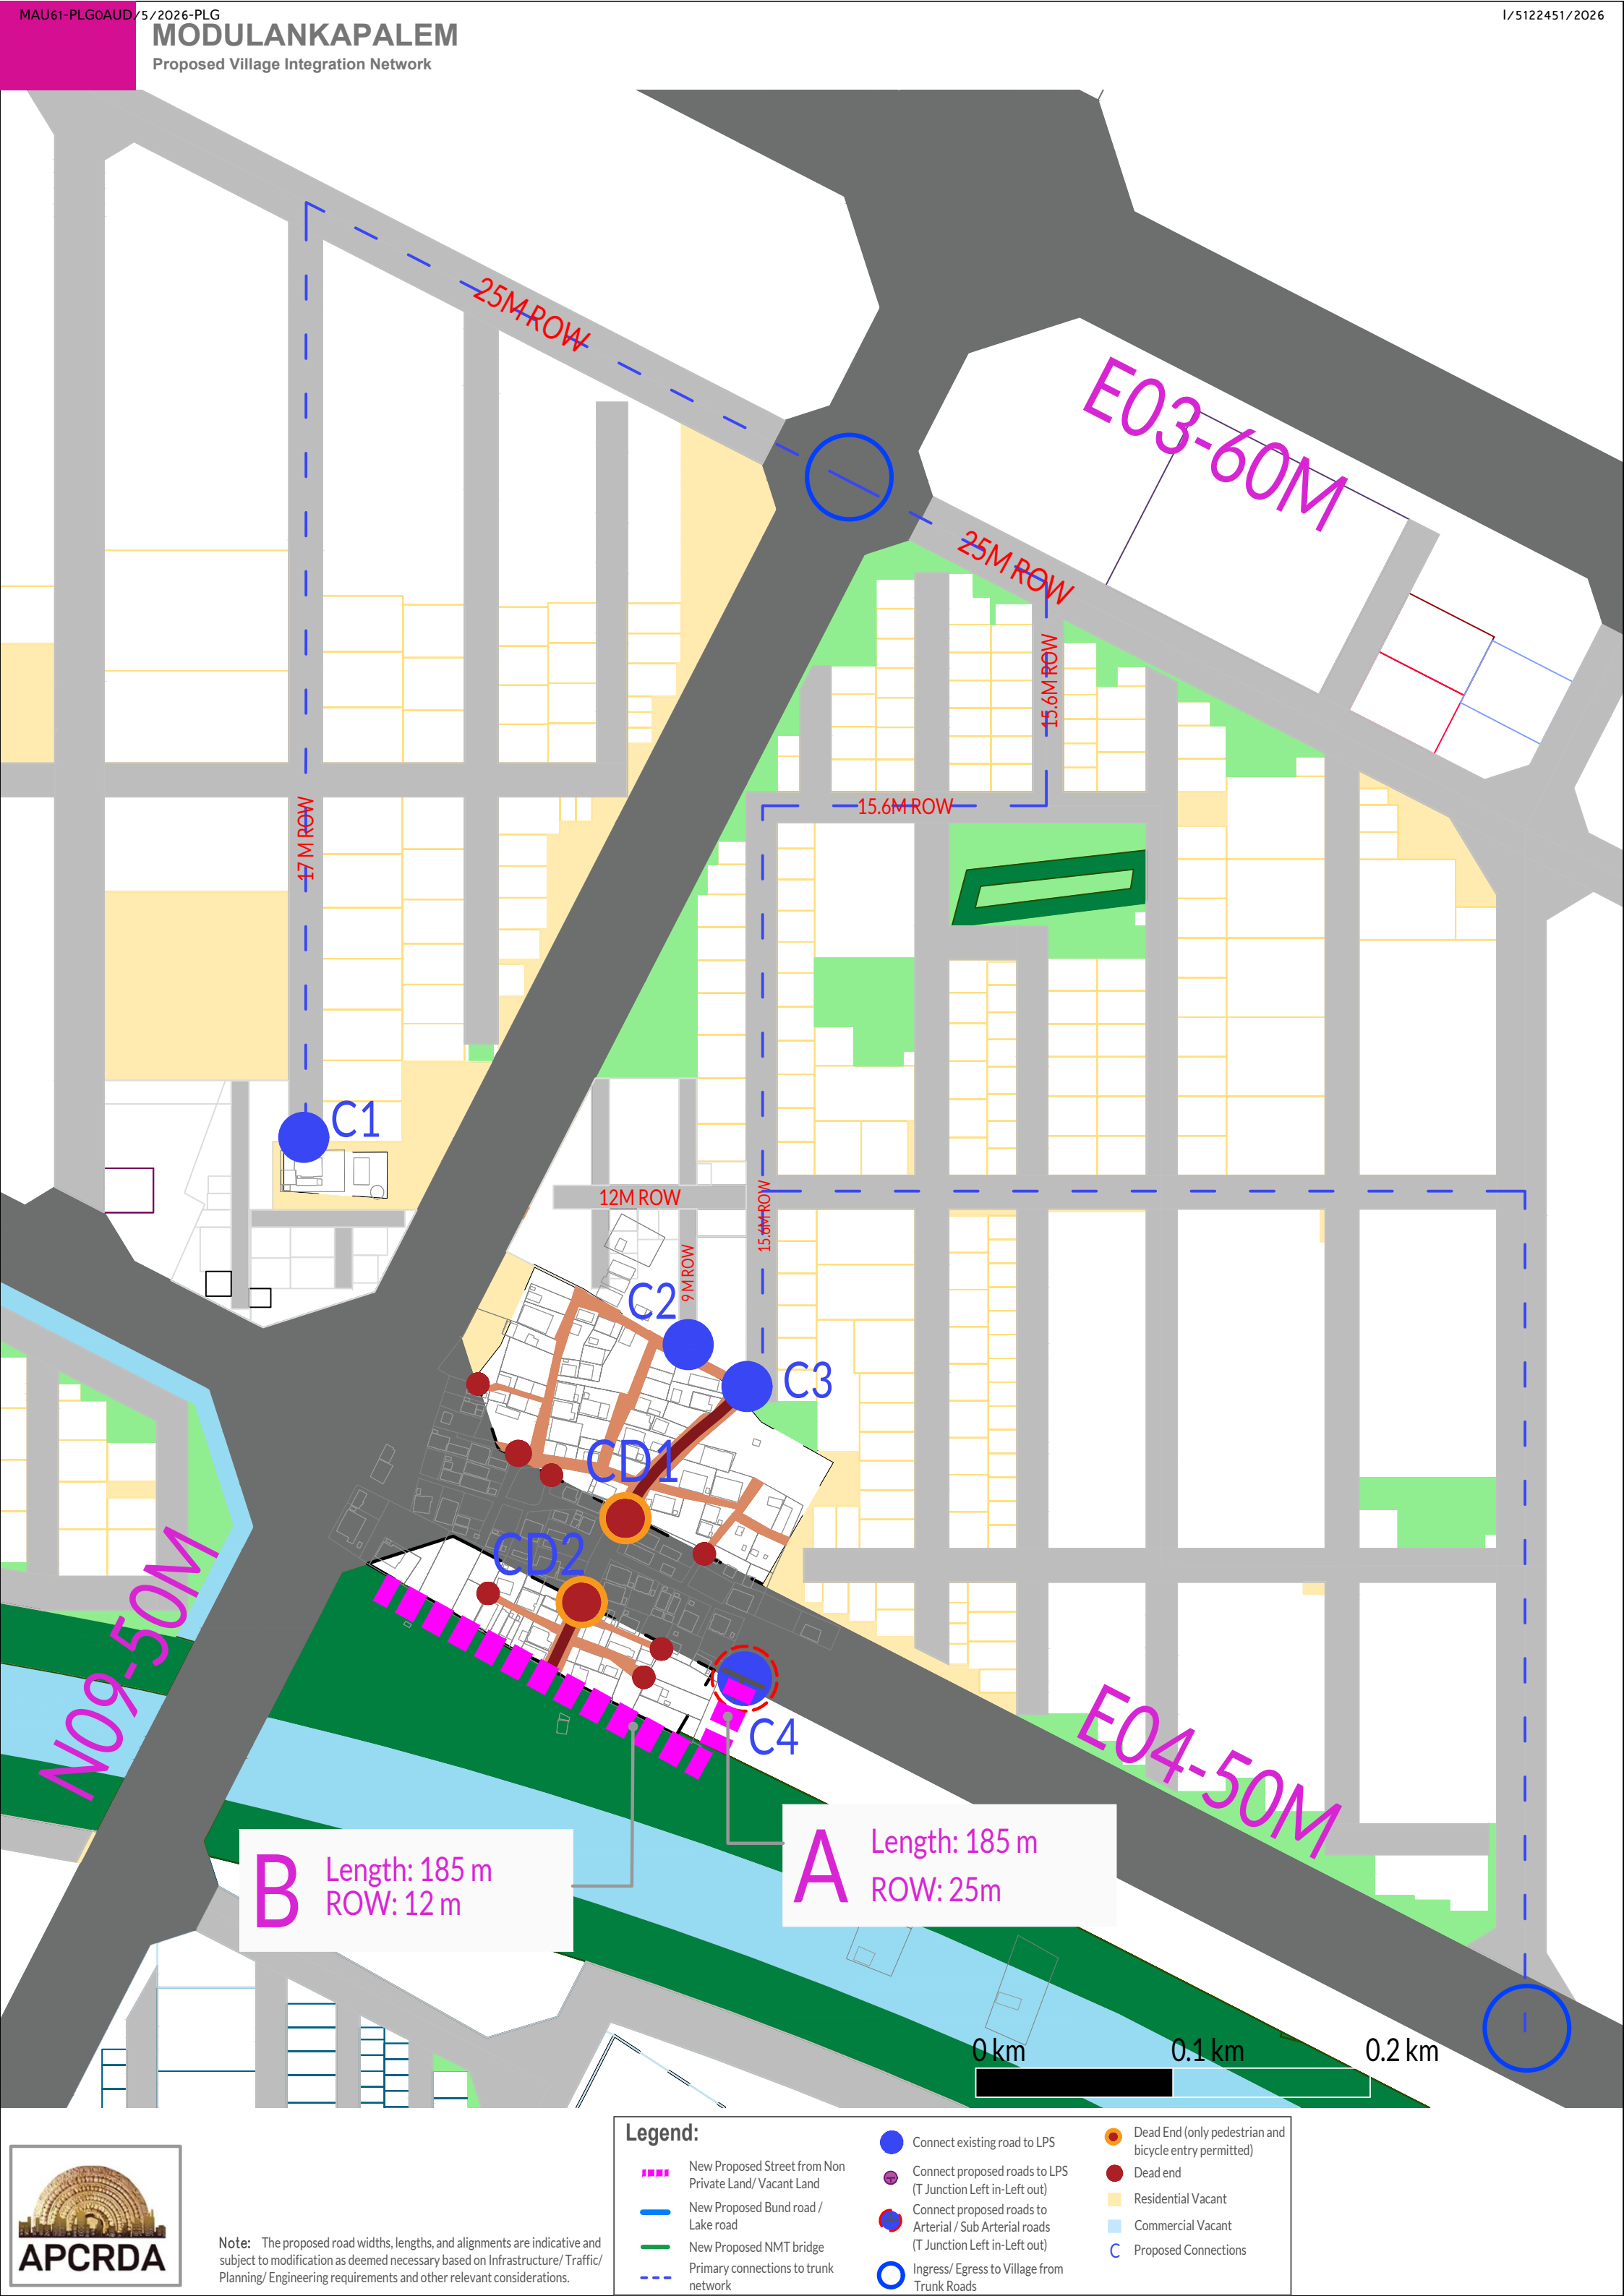

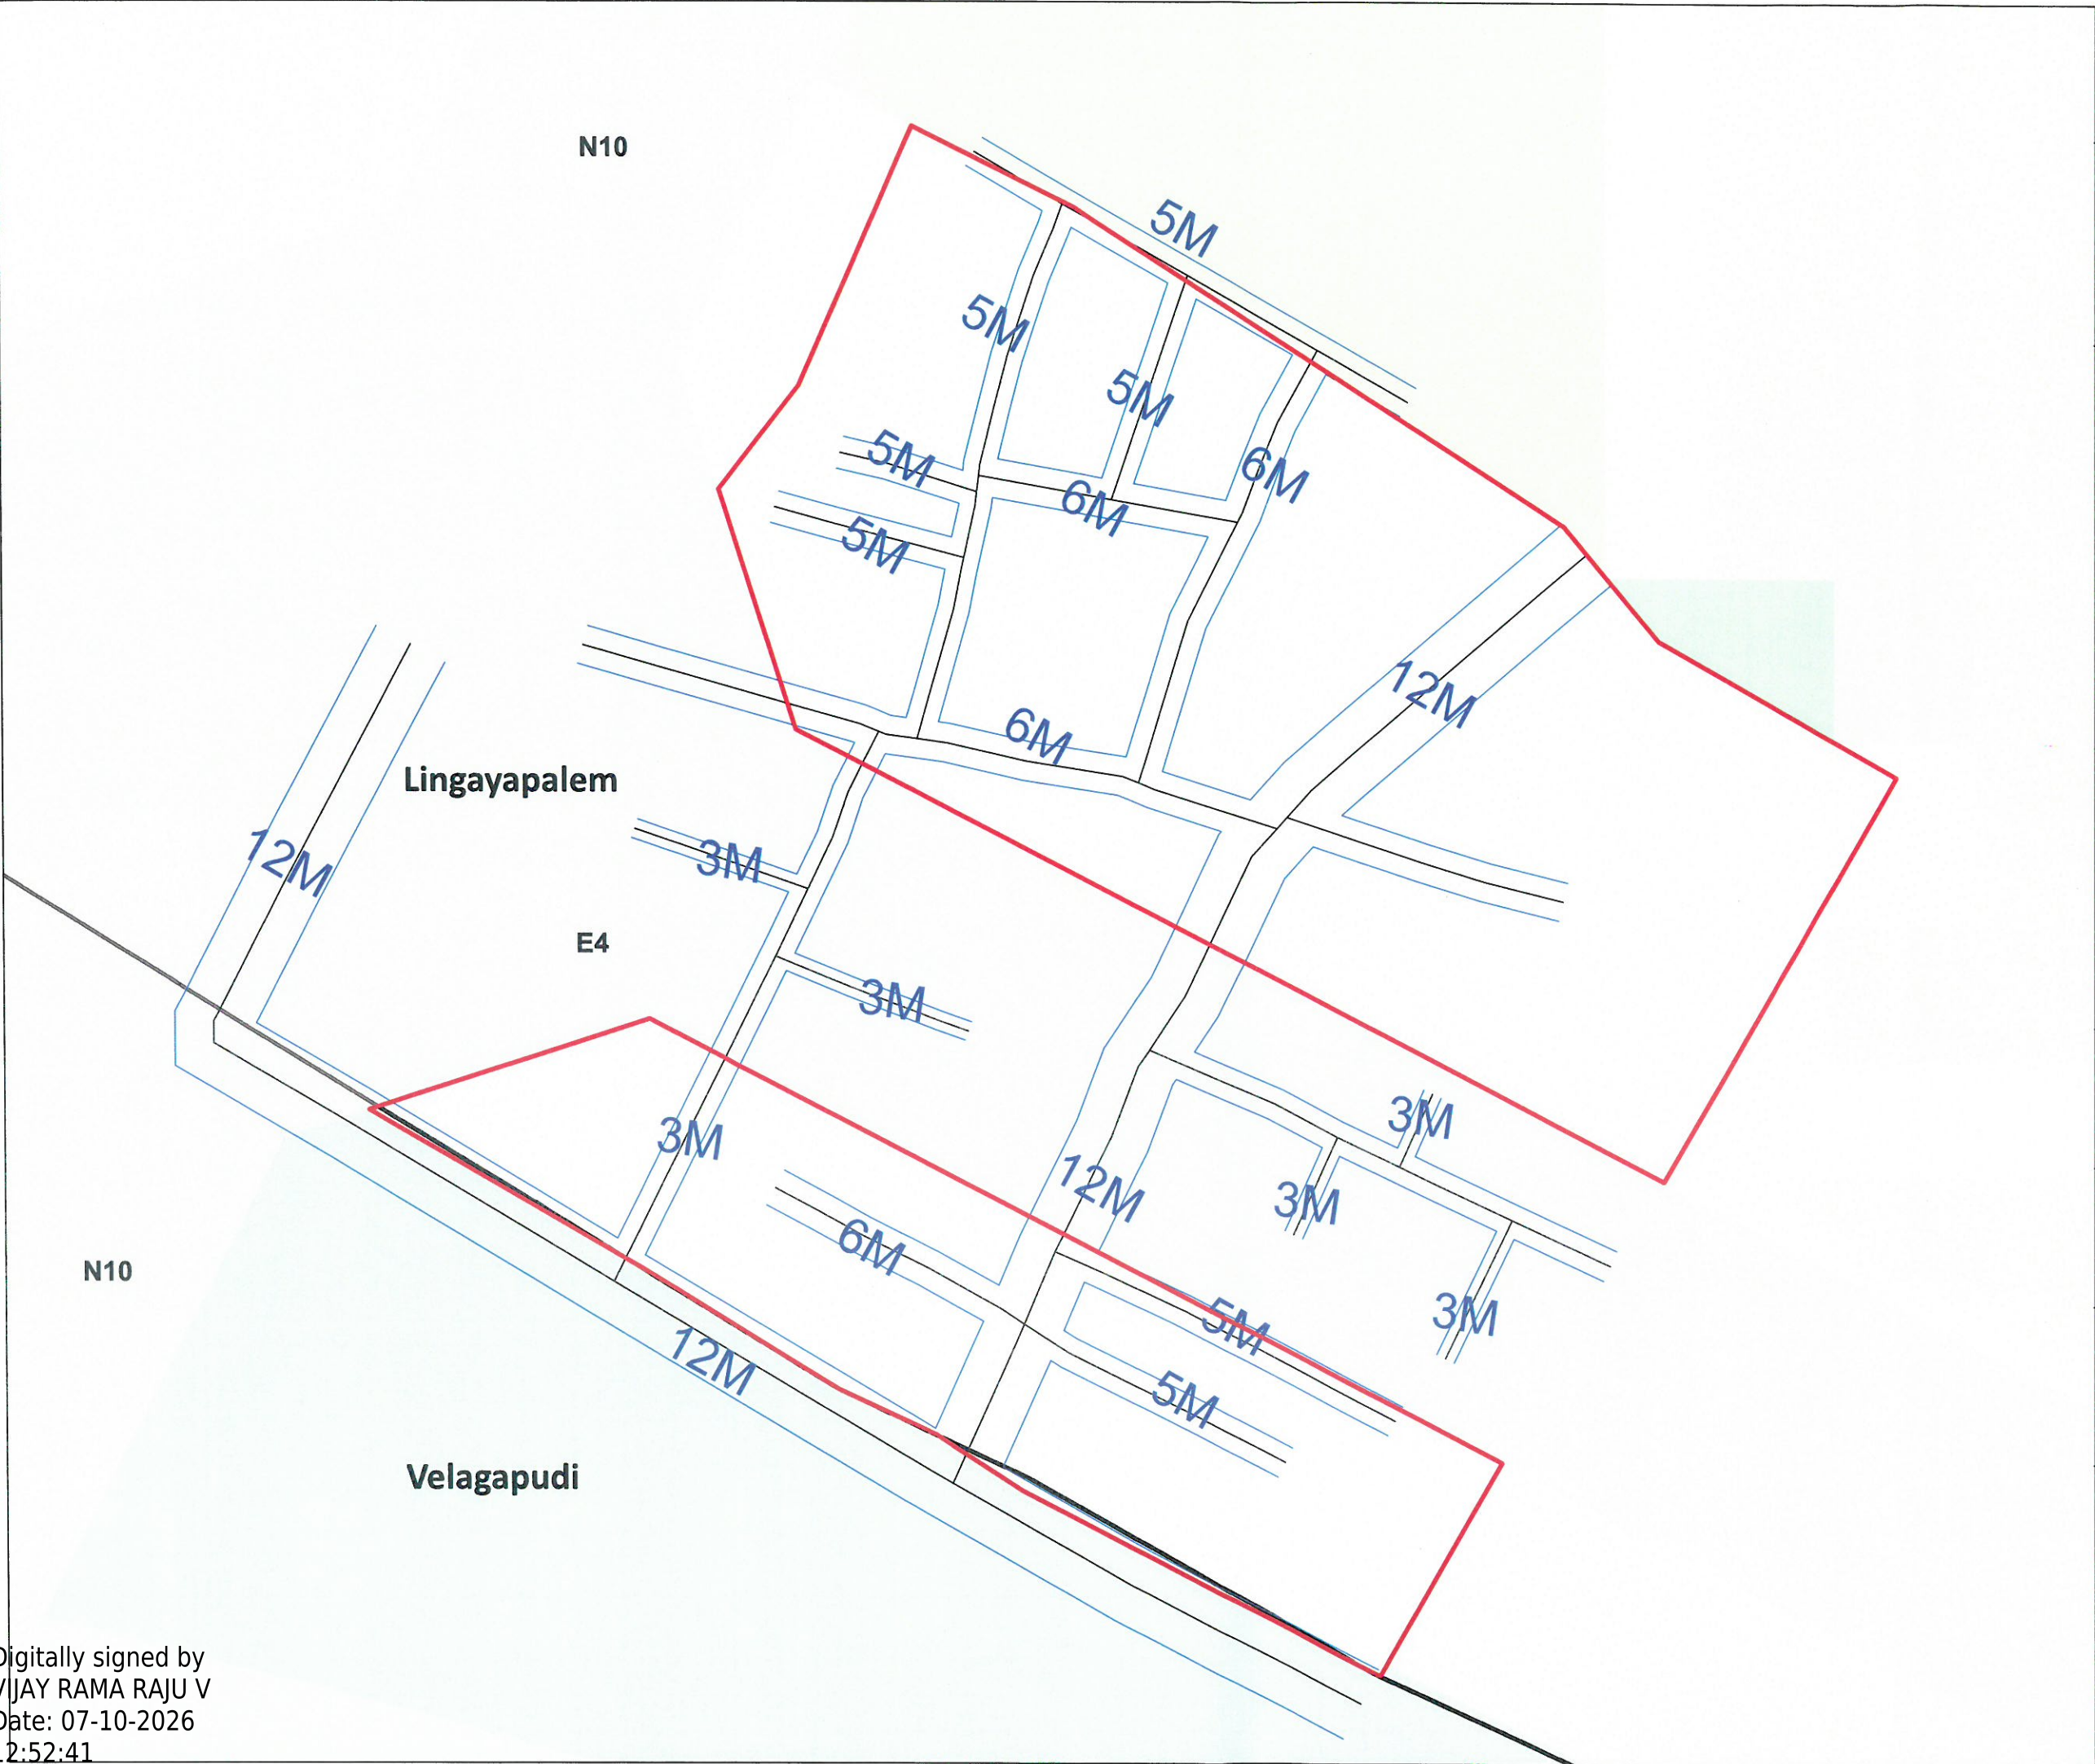

**Circulation Pattern of
Modugalankapalem
Hamlet of Lingayapalem
Village**

Legend

Existing Road

CapitalCity Roads

R1 Boundary

Village Boundary

Note:
1.Circulation Patterns will be in force till the revision of Master Plan area/ Area development plan.
2.Apartments-allowed to sites having 12 m wide existing road.
3.If any Passage/Road is arise other than the indicated in plan, the existing width may be confirmed.

Key Map

Scale
00.0075015 0.03 KM

WPRS

BI

TPO/TPS/ZAD

ZPD

GIS SPECIALIST

ZJD

Director

APCRDA
Andhra Pradesh Capital Region Development Authority