


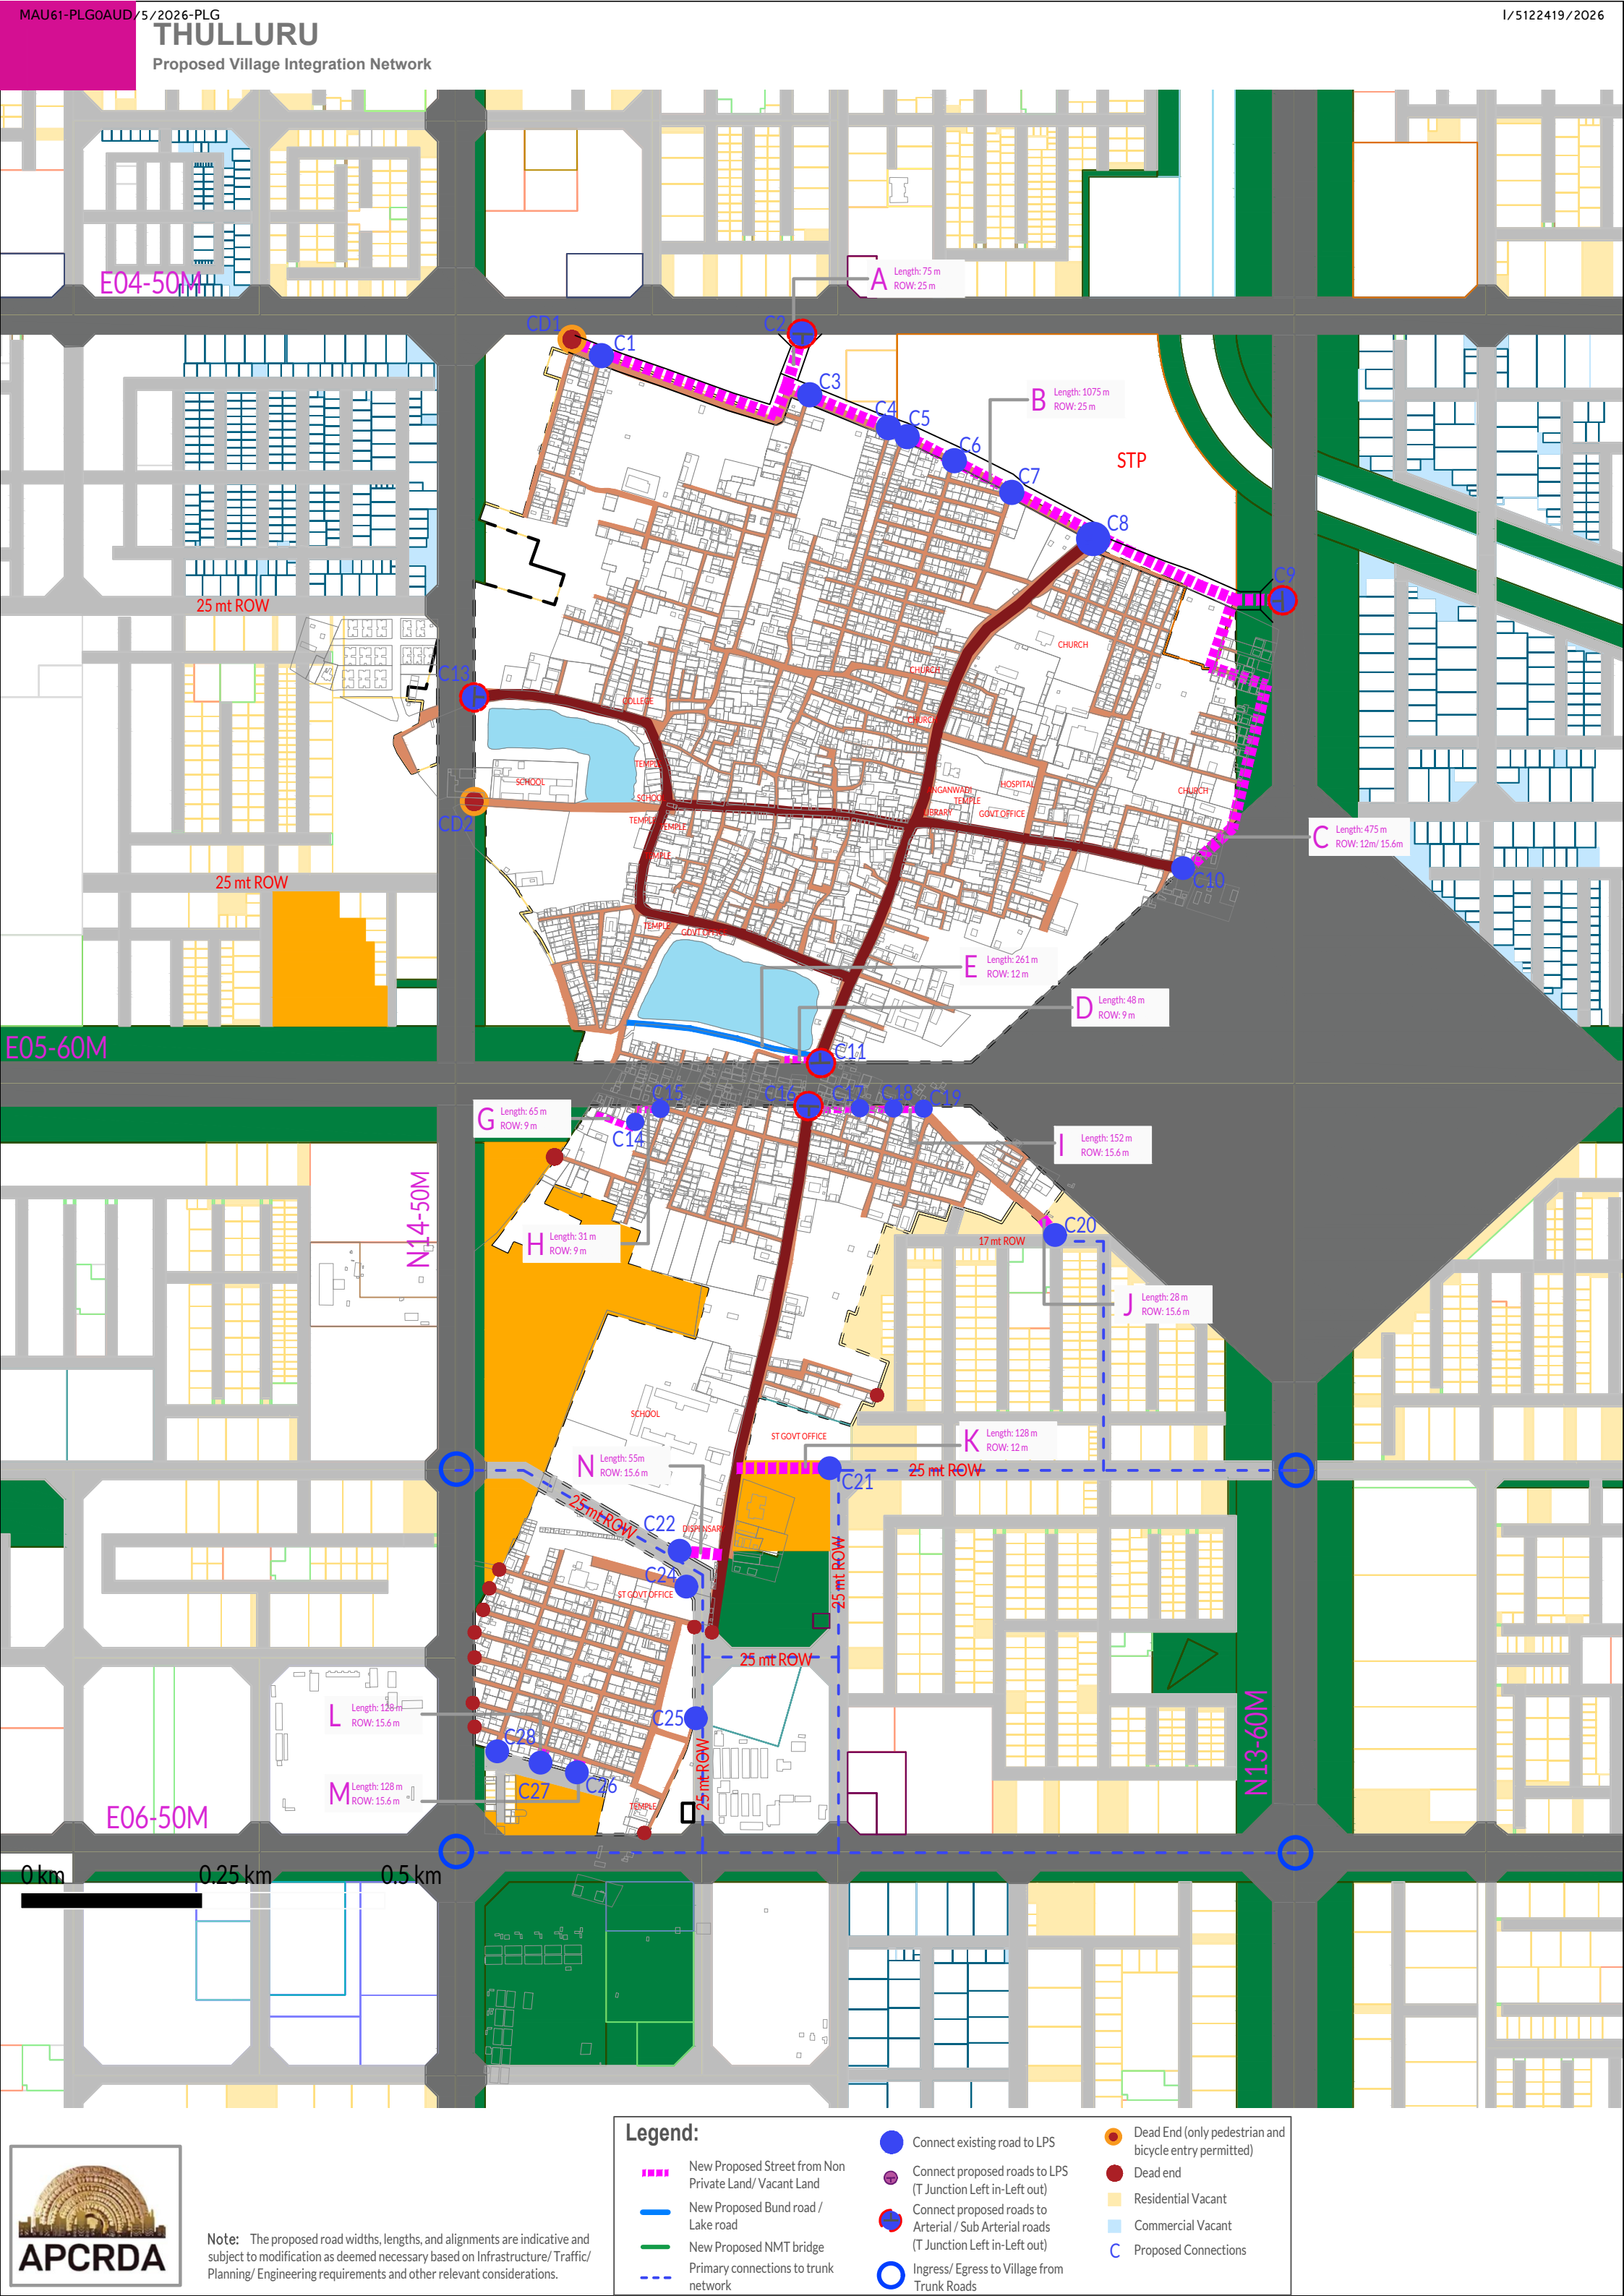



Circulation Pattern of Thulluru Village


Legend

- Existing Road
- Capital City Roads
- R1 Boundary
- Village Boundary


Note:

- 1.Circulation Patterns will be in force till the revision of Master Plan area/ Area development plan.
- 2.Apartments-allowed to sites having 12 m wid existing road.
- 3.If any Passage/Road is arise other than the indicated in plan, the existing width may be confirmed.

Key Map

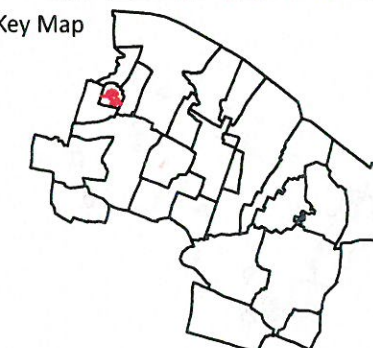

Scale

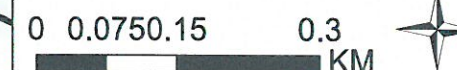

Shanish
WPRS

V. Ramu
BI

[Signature]
TPO/TPS/ZAD

[Signature]
ZDD

T. Preethi Lakshmi
GIS SPECIALIST

[Signature]
ZJD

Director

APCRDA

Andhra Pradesh Capital Region Development Authority

Digitally signed by
VIJAY RAMA RAJU V
Date: 07-10-2026
12:46:58