


UNDAVALLI

Proposed Village Integration Network

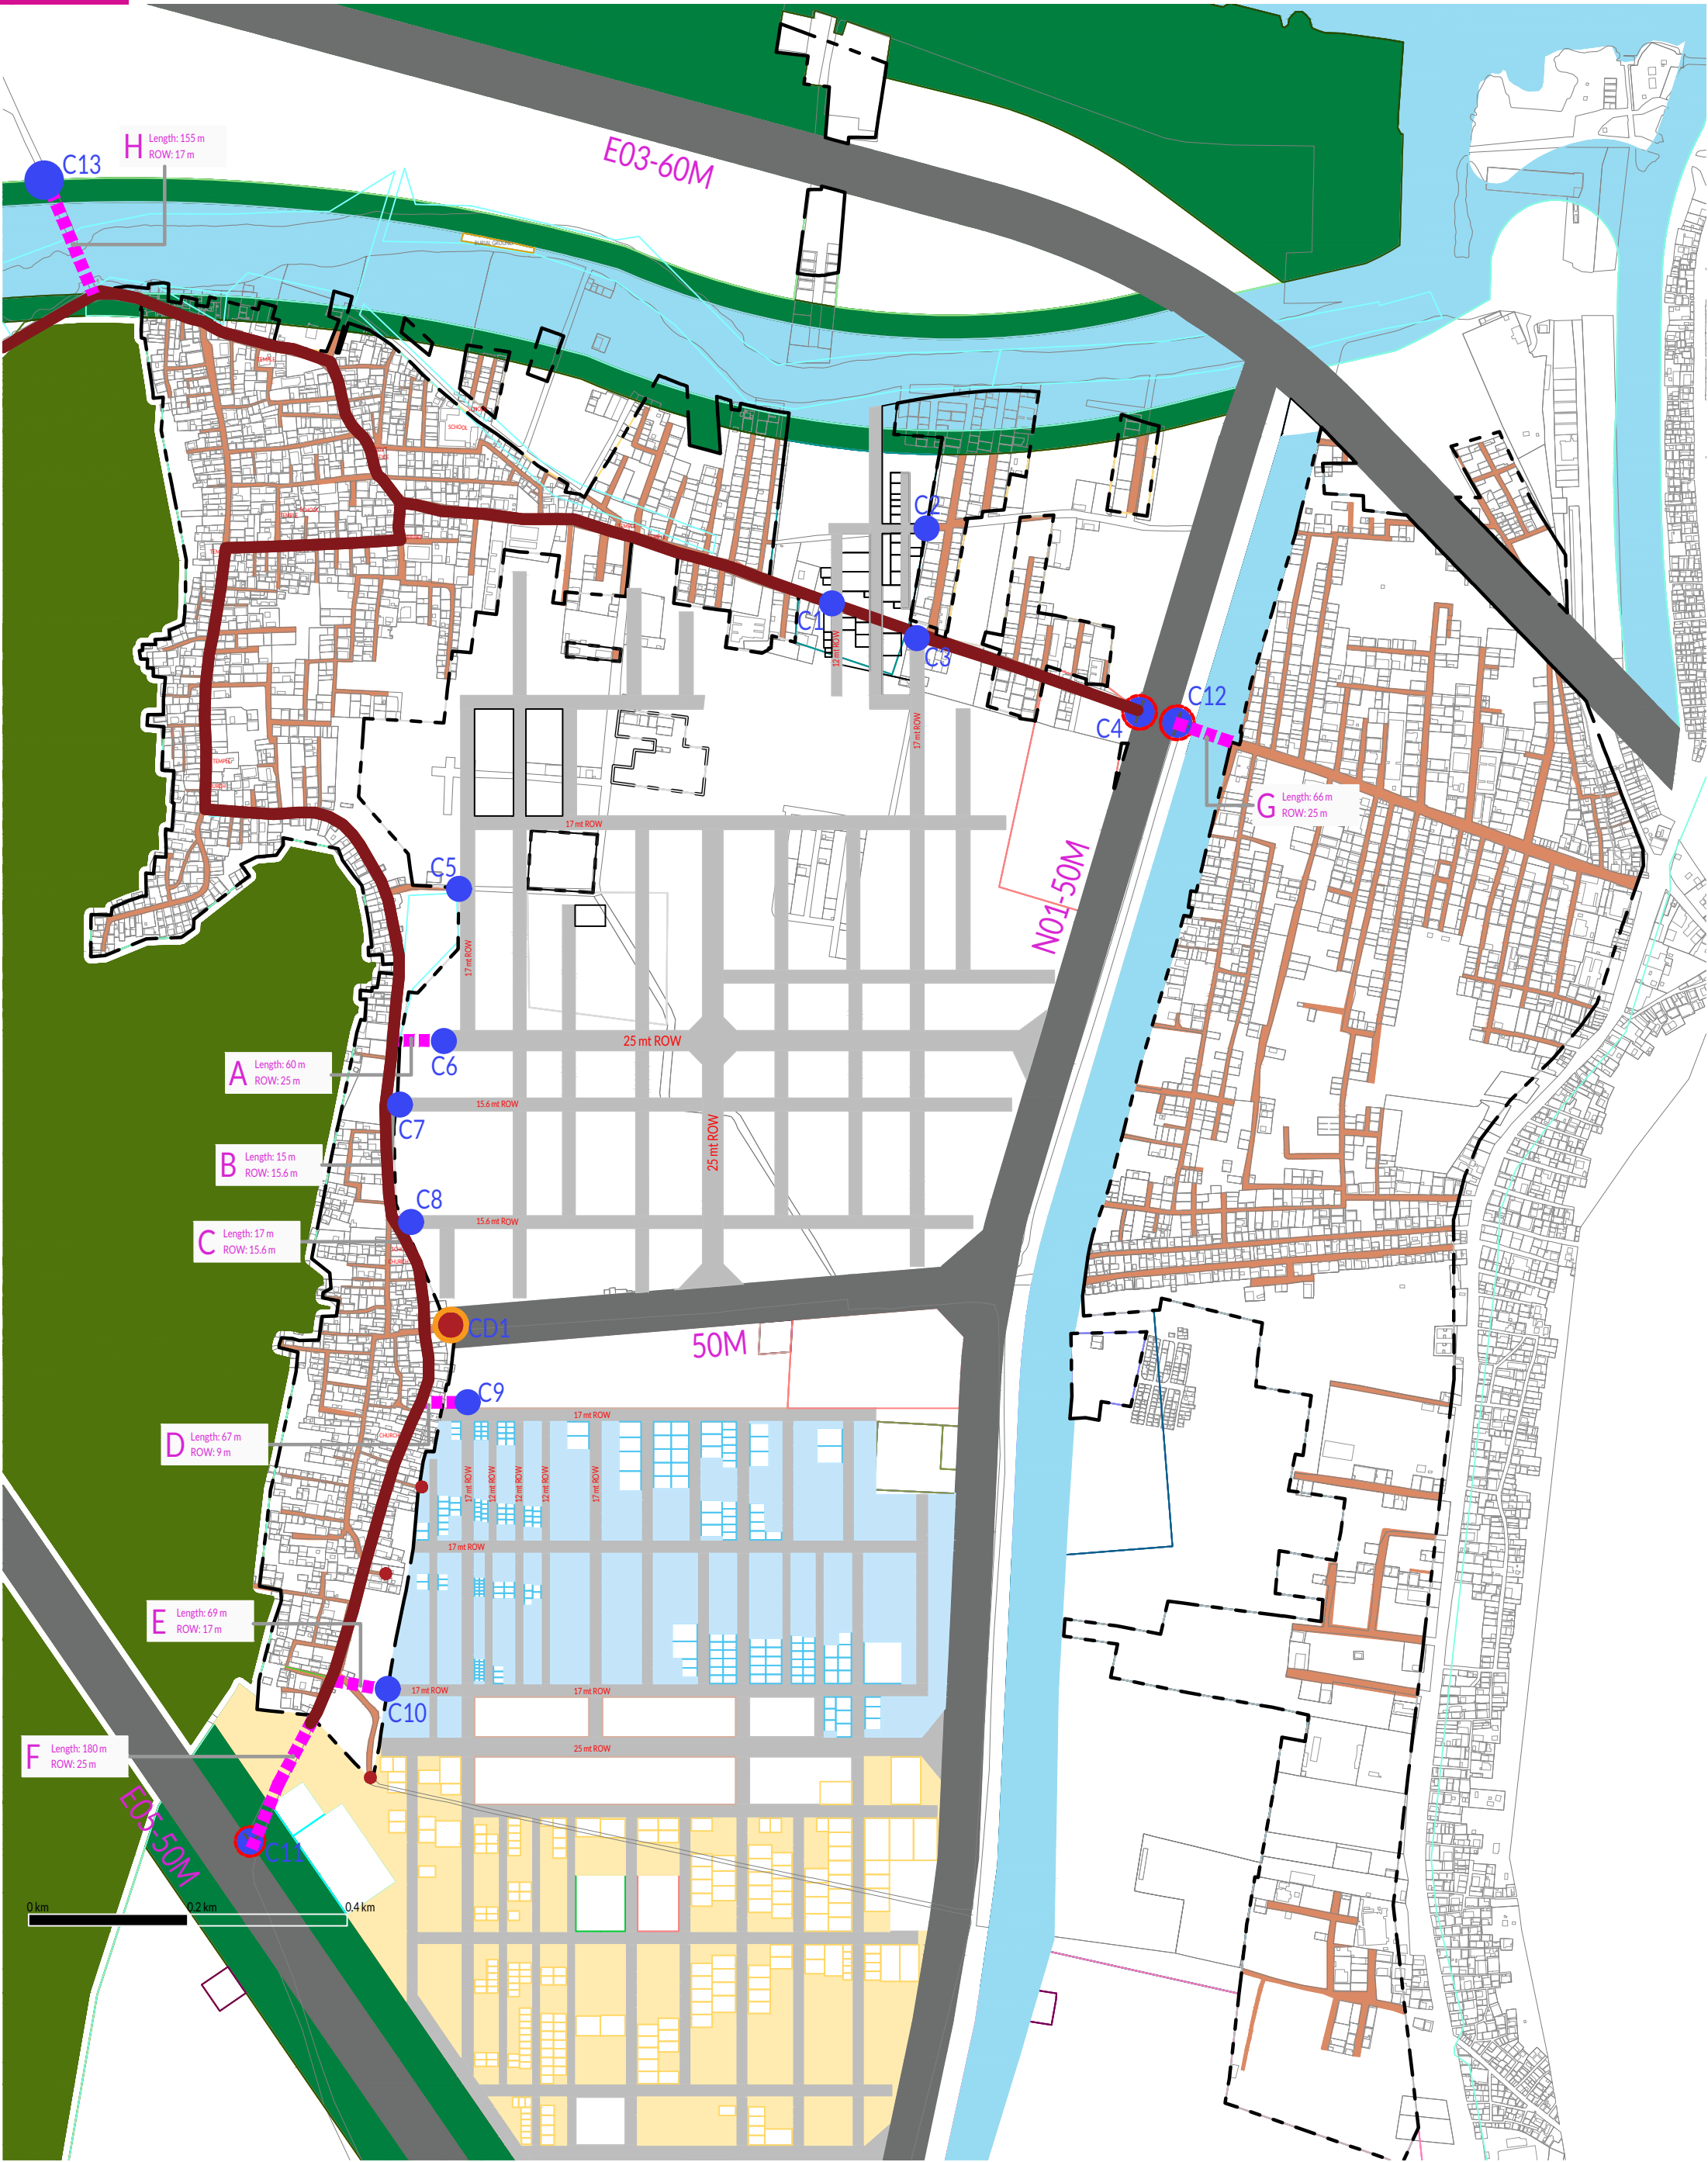

Digitally signed by
VIJAY RAMA RAJU V
Date: 07-10-2026
12:41
APC/DA

Note: The proposed road widths, lengths, and alignments are indicative and subject to modification as deemed necessary based on Infrastructure/ Traffic/ Planning/ Engineering requirements and other relevant considerations.

Legend:

- New Proposed Street from Non Private Land/ Vacant Land
- New Proposed Bund road / Lake road
- New Proposed NMT bridge
- Primary connections to trunk network

- Connect existing road to LPS
- Connect proposed roads to LPS (T Junction Left in-Left out)
- Connect proposed roads to Arterial / Sub Arterial roads (T Junction Left in-Left out)
- Ingress/ Egress to Village from Trunk Roads

- Dead End (only pedestrian and bicycle entry permitted)
- Dead end
- Residential Vacant
- Commercial Vacant
- Proposed Connections