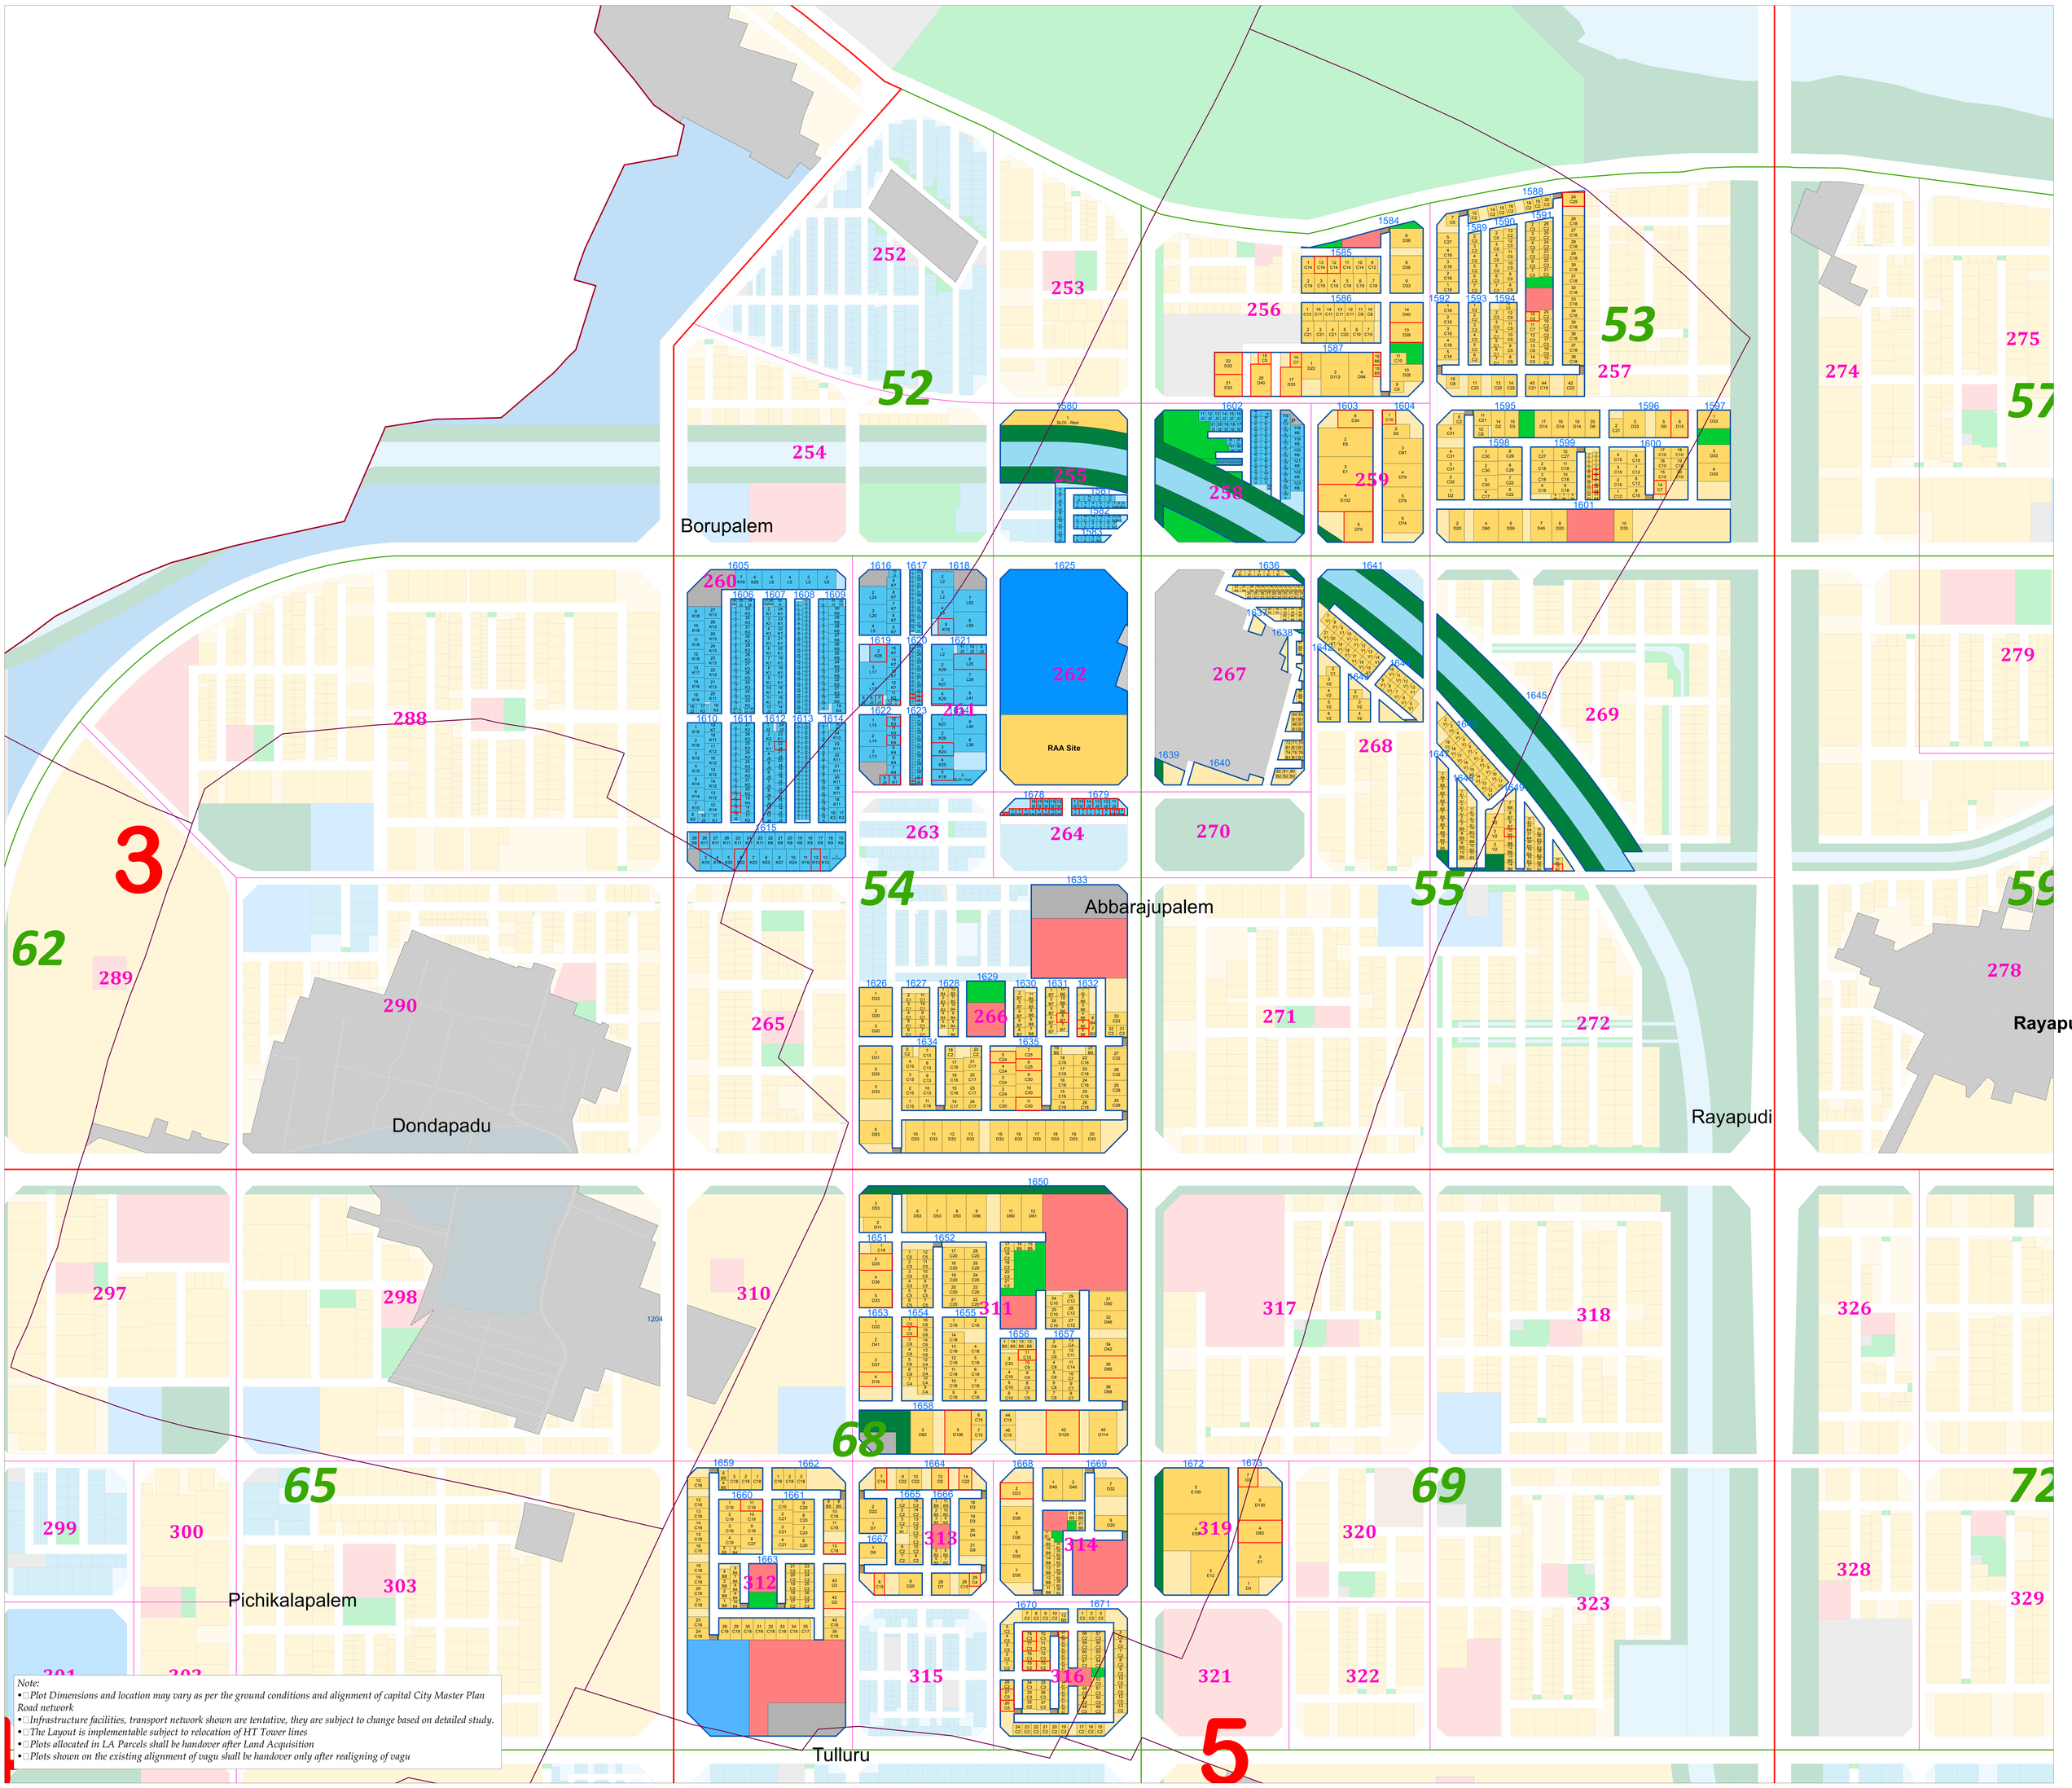

Note:
- *Plot Dimensions and location may vary as per the ground conditions and alignment of capital City Master Plan Road network*
- *Infrastructure facilities, transport network shown are tentative, they are subject to change based on detailed study.*
- *The Layout is implementable subject to relocation of HT Tower lines*
- *Plots allocated in LA Parcels shall be handover after Land Acquisition*
- *Plots shown on the existing alignment of vagu shall be handover only after realigning of vagu*

Legend

- Village Administrative Boundaries
- Township
- Sector
- Colony
- Block
- Village Site

Residential
- R3 - Residential Returnable
- Residential Vacant

Commercial
- C4 - Town Centre
- C3 - Neighbourhood Centre
- C2 - Commercial Returnable
- Commercial Vacant

Open Spaces
- P1 - Passive Greens
- P2 - Active Greens
- P3 - Waterbodies

Institutional
- S2 - Educational
- S3 - Special Site

Infrastructure
- U1 - Utilities
- U2 - Road

KEY MAP

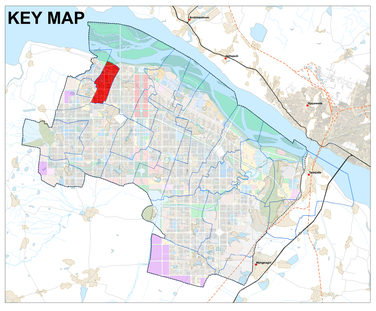

ABBARAJUPALEM LPS LAYOUT
(REVISION-I)

SCALE 0 — 0.4 — 0.8 Kilometers

N W E S

M.Sowjanya **GIS & Remote sensing Asst.**	CH.Krishnachand **Planning Asst**	P.J.Chandrasekhar **GIS Data Manager**	T.Narendranath Reddy **Zonal Assistant Director**	Ch.V.S.N.Kumar **Asst. Director (S & LR)**
G.Nageswara Rao **Senior Planner**	R.RamaKrishna Rao **Director Planning**	D.Vijaya Kumari **Competent Authority**	Dr.Cherukuri Sridhar, IAS **Commissioner**	

सत्यमेव जयते

ANDHRA PRADESH CAPITAL REGION DEVELOPMENT AUTHORITY